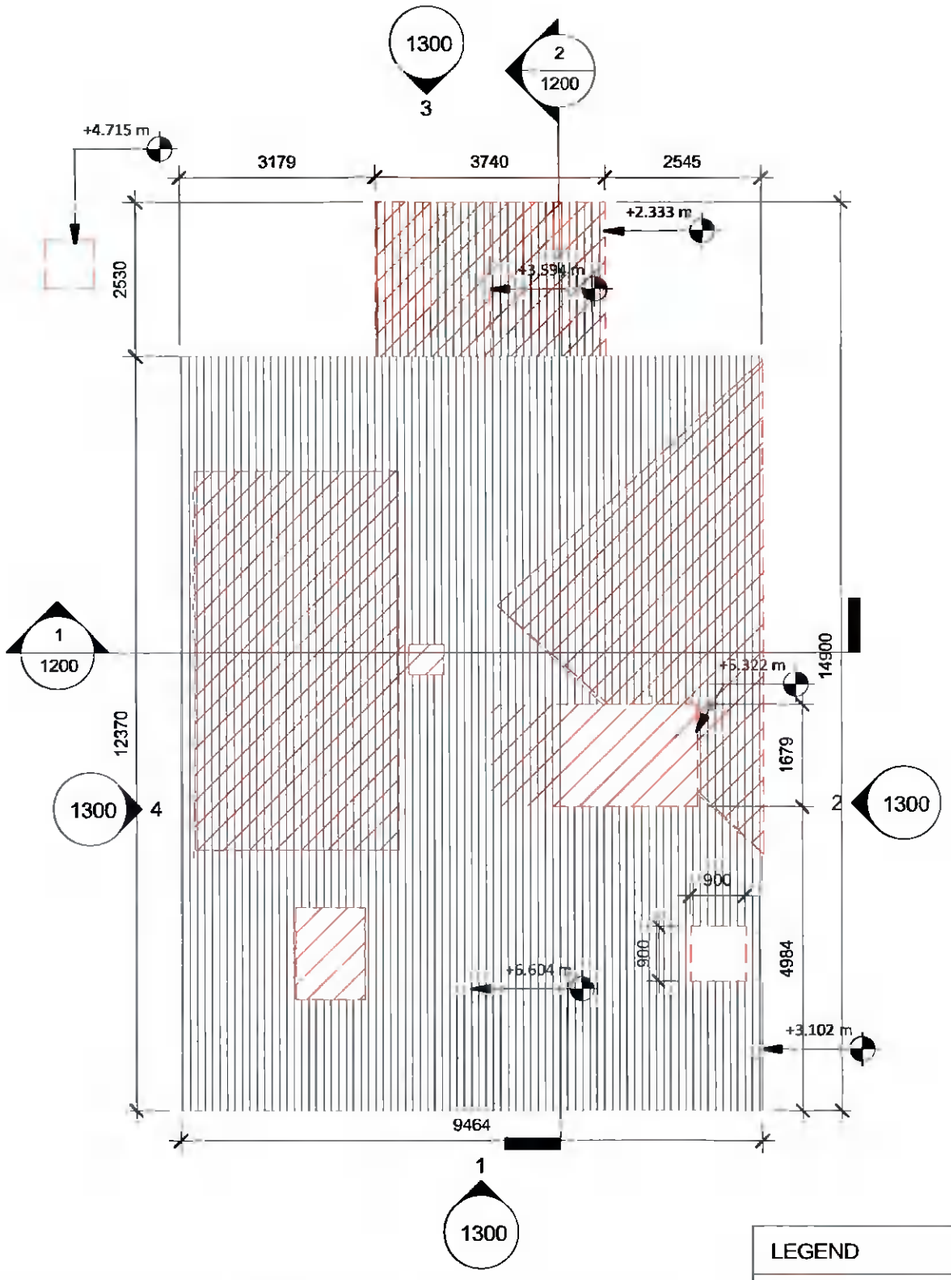

1 Roof plan - Demolition
1 : 100

LEGEND
AREA SUBJECT TO APPLICATION
EXTENT OF DEMOLITION
ELEMENTS TO BE DEMOLISHED

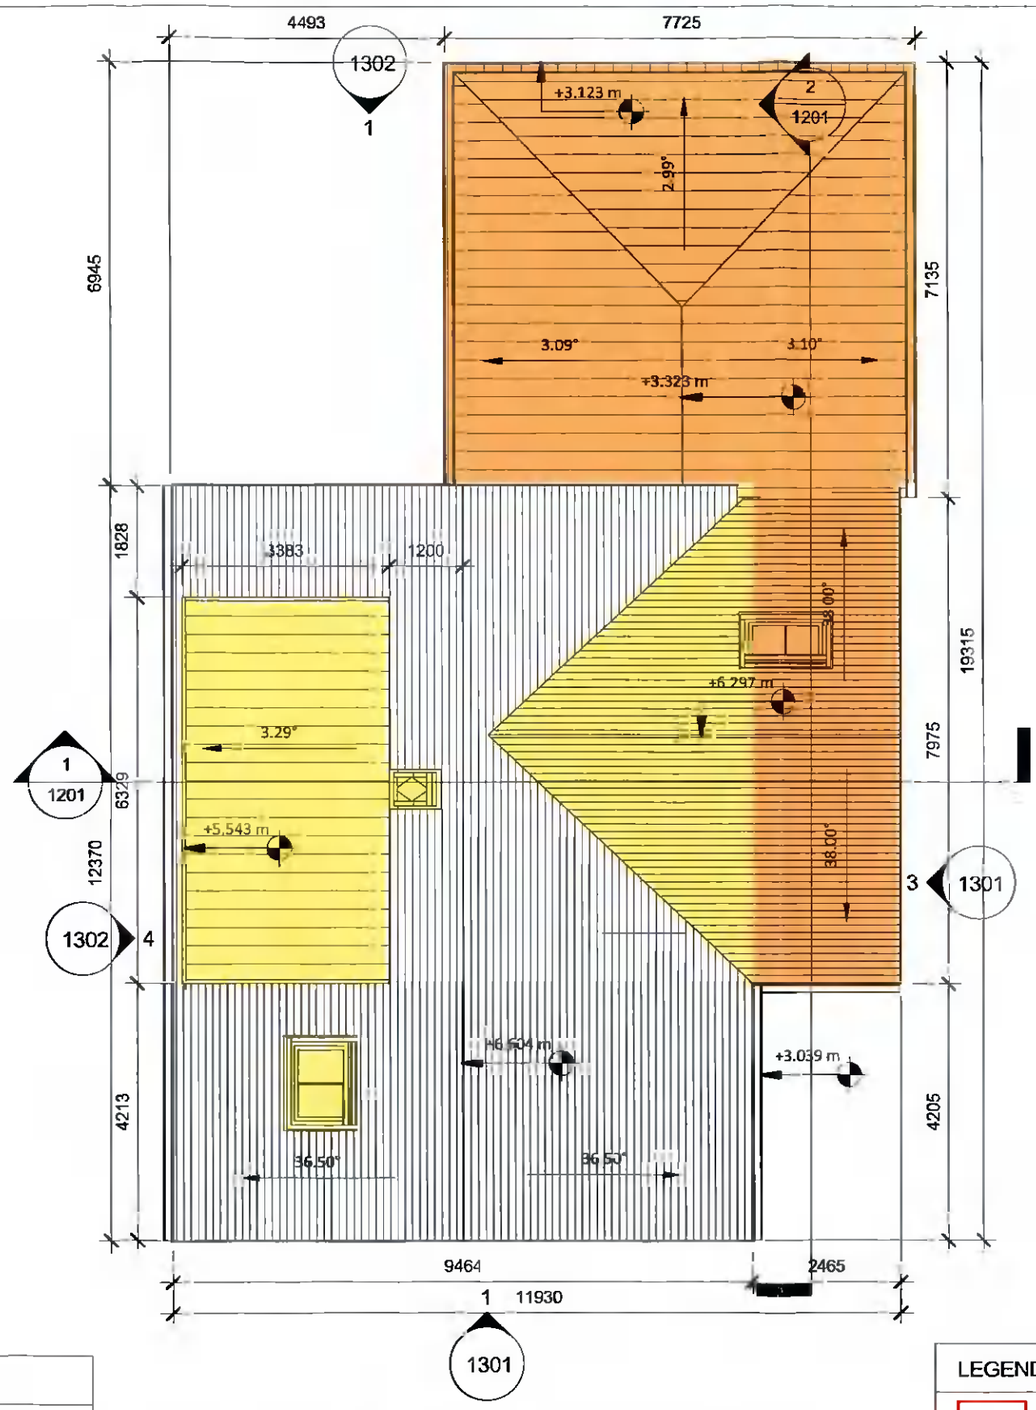

2 Roof plan - Proposed
1 : 100

LEGEND
AREA SUBJECT TO APPLICATION
EXTENT OF WORKS WITHIN OUTLINE OF EXISTING HOUSE
EXTENT OF NEW DEVELOPMENT

All dimensions to be checked on site. Figured dimensions take preference over scaled dimensions. Any errors or descrepancies to be reported to the Architects.This drawing may not be edited or modified by the recipient

Copyright and ownership of this drawing is vested in Rory O'Brien, whose prior written consent is required for its use. reproduction or for publication to any third party.

PROJECT:
9 ARDEEVIN DRIVE, LUCAN, CO. DUBLIN
ALTERATIONS AND EXTENSION TO PRIVATE HOUSE

DRAWING TITLE:
EXISTING & PROPOSED ROOF PLAN

PREPARED BY:
Rory O'Brien

DRAWING NO:
1102

REV:

DATE:
10/02/2021

SCALE @ A3:
1 : 100

STAMP
PLANNING