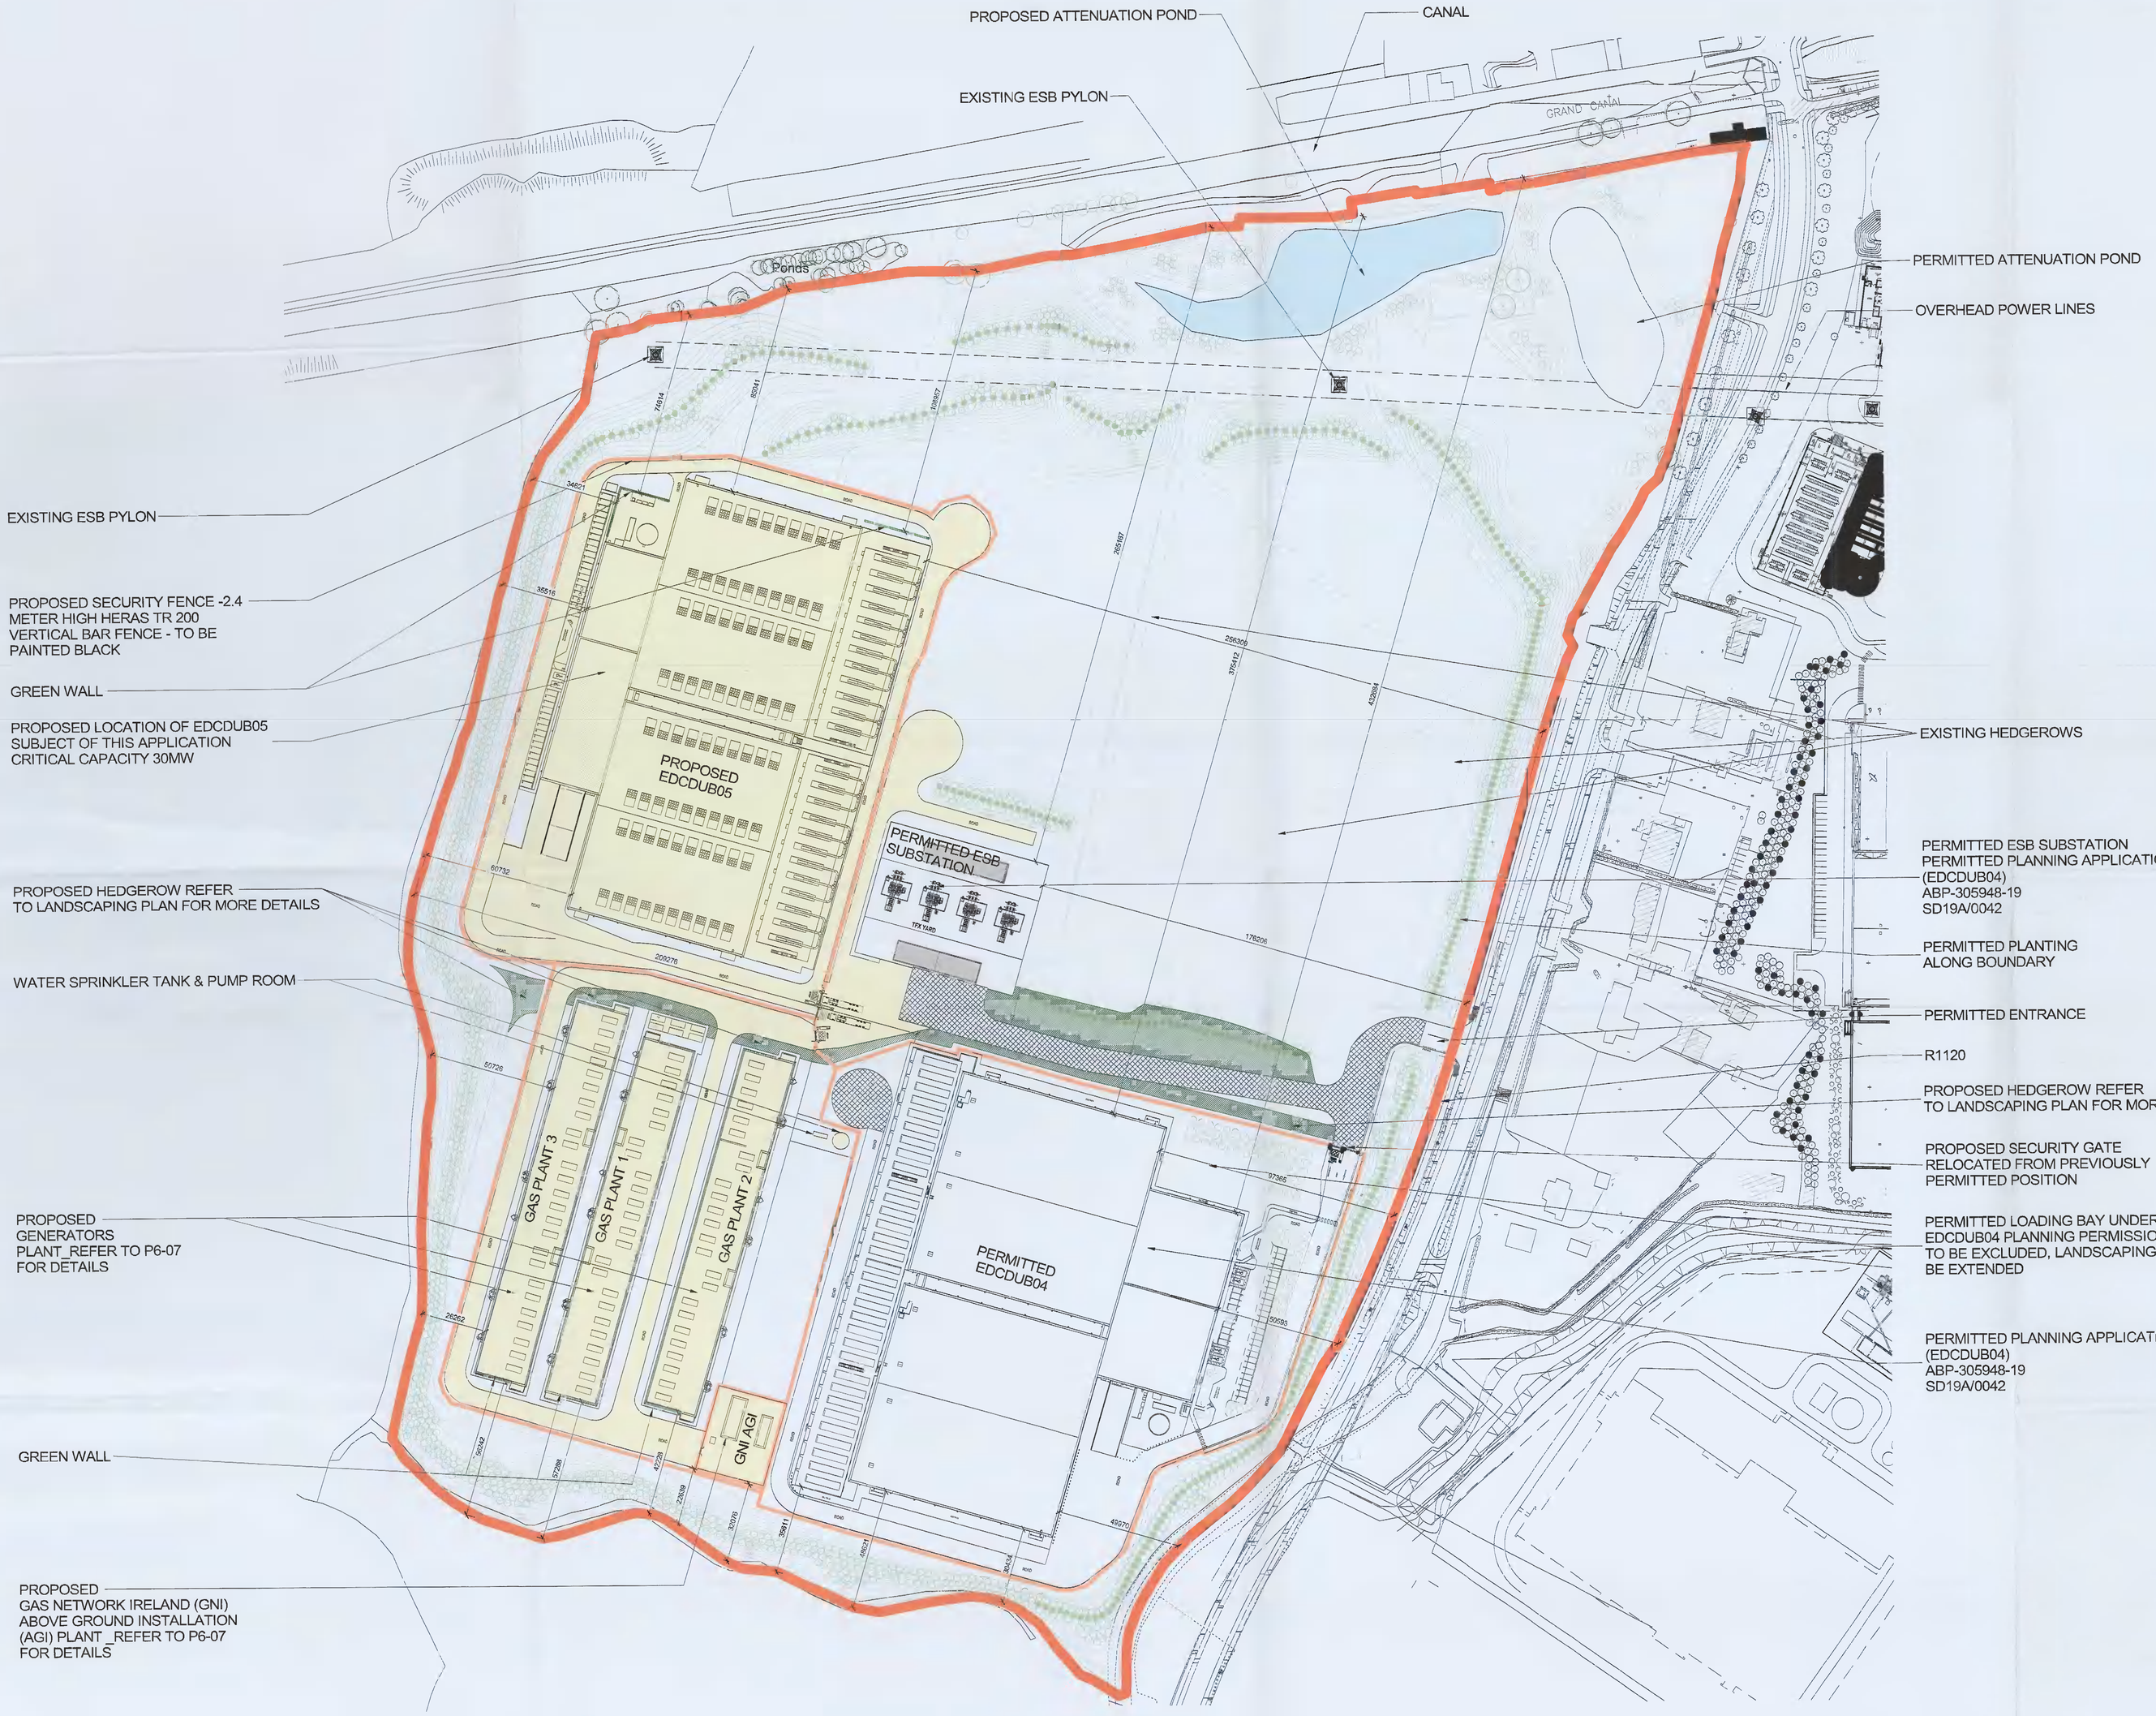

PROPOSED SITE LAYOUT PLAN 1
SCALE: 1:1000

ALL DIMENSIONS TO BE CHECKED ON SITE
NO DIMENSIONS TO BE SCALED FROM THIS DRAWING
DRAWING IS TO BE READ IN CONJUNCTION WITH RELEVANT CONSULTANTS DRAWINGS

edgeconnex®

BCEI BURR COMPUTER ENVIRONMENTS, INC.
10400 Rodgers Road, Houston, Texas 77070
Phone: 281-374-8644 Fax: 281-374-8992

Henry J Lyons
Architecture + Interiors, henrylyons.com
+353 1 888 3333, info@henrylyons.com
51-54 Pearse Street, Dublin D02 KA68

ethos ENGINEERING
Apex Business Centre, Blackthorn Rd, Sandyford Industrial Estate, Sandyford, Co. Dublin
Phone: (01) 293 2220

PINNACLE CONSULTING ENGINEERS
WOOLVERSTONE HOUSE, 61 BERNERS STREET, LONDON, W1T 3NJ
Tel: 0207 0433410

LEGEND

- EXTENT OF SITE TO WHICH THIS PLANNING APPLICATION APPLIES OUTLINED IN RED
- PROPOSED LOCATION OF EDCDUB05 DATA CENTRE & ANCILLARY BUILDINGS SUBJECT OF THIS APPLICATION
- AMENDMENT TO THE PERMITTED ROAD LAYOUT UNDER THE PREVIOUS PERMISSION
- GREEN WALL
- SECURITY FENCE

REFER TO LANDSCAPING PLAN FOR FURTHER DETAILS

REV	DATE	DESCRIPTION	CKH	DRN

STATUS CODE DESCRIPTION
ISSUED FOR PLANNING APPROVAL

CLIENT
EdgeConneX Inc.

PROJECT
EDCDUB05

DRAWING
PROPOSED SITE LAYOUT PLAN

PROJECT NUMBER	DATE
950801	17/02/2021
SCALE@ A1: As indicated	DRAWN/CHECKED: Author/ Checker

STATUS CODE:	DRAWING NUMBER	REVISION
A1	P1.03	

Henry J Lyons
Architecture + Interiors, henrylyons.com
+353 1 888 3333, info@henrylyons.com
51-54 Pearse Street, Dublin D02 KA68