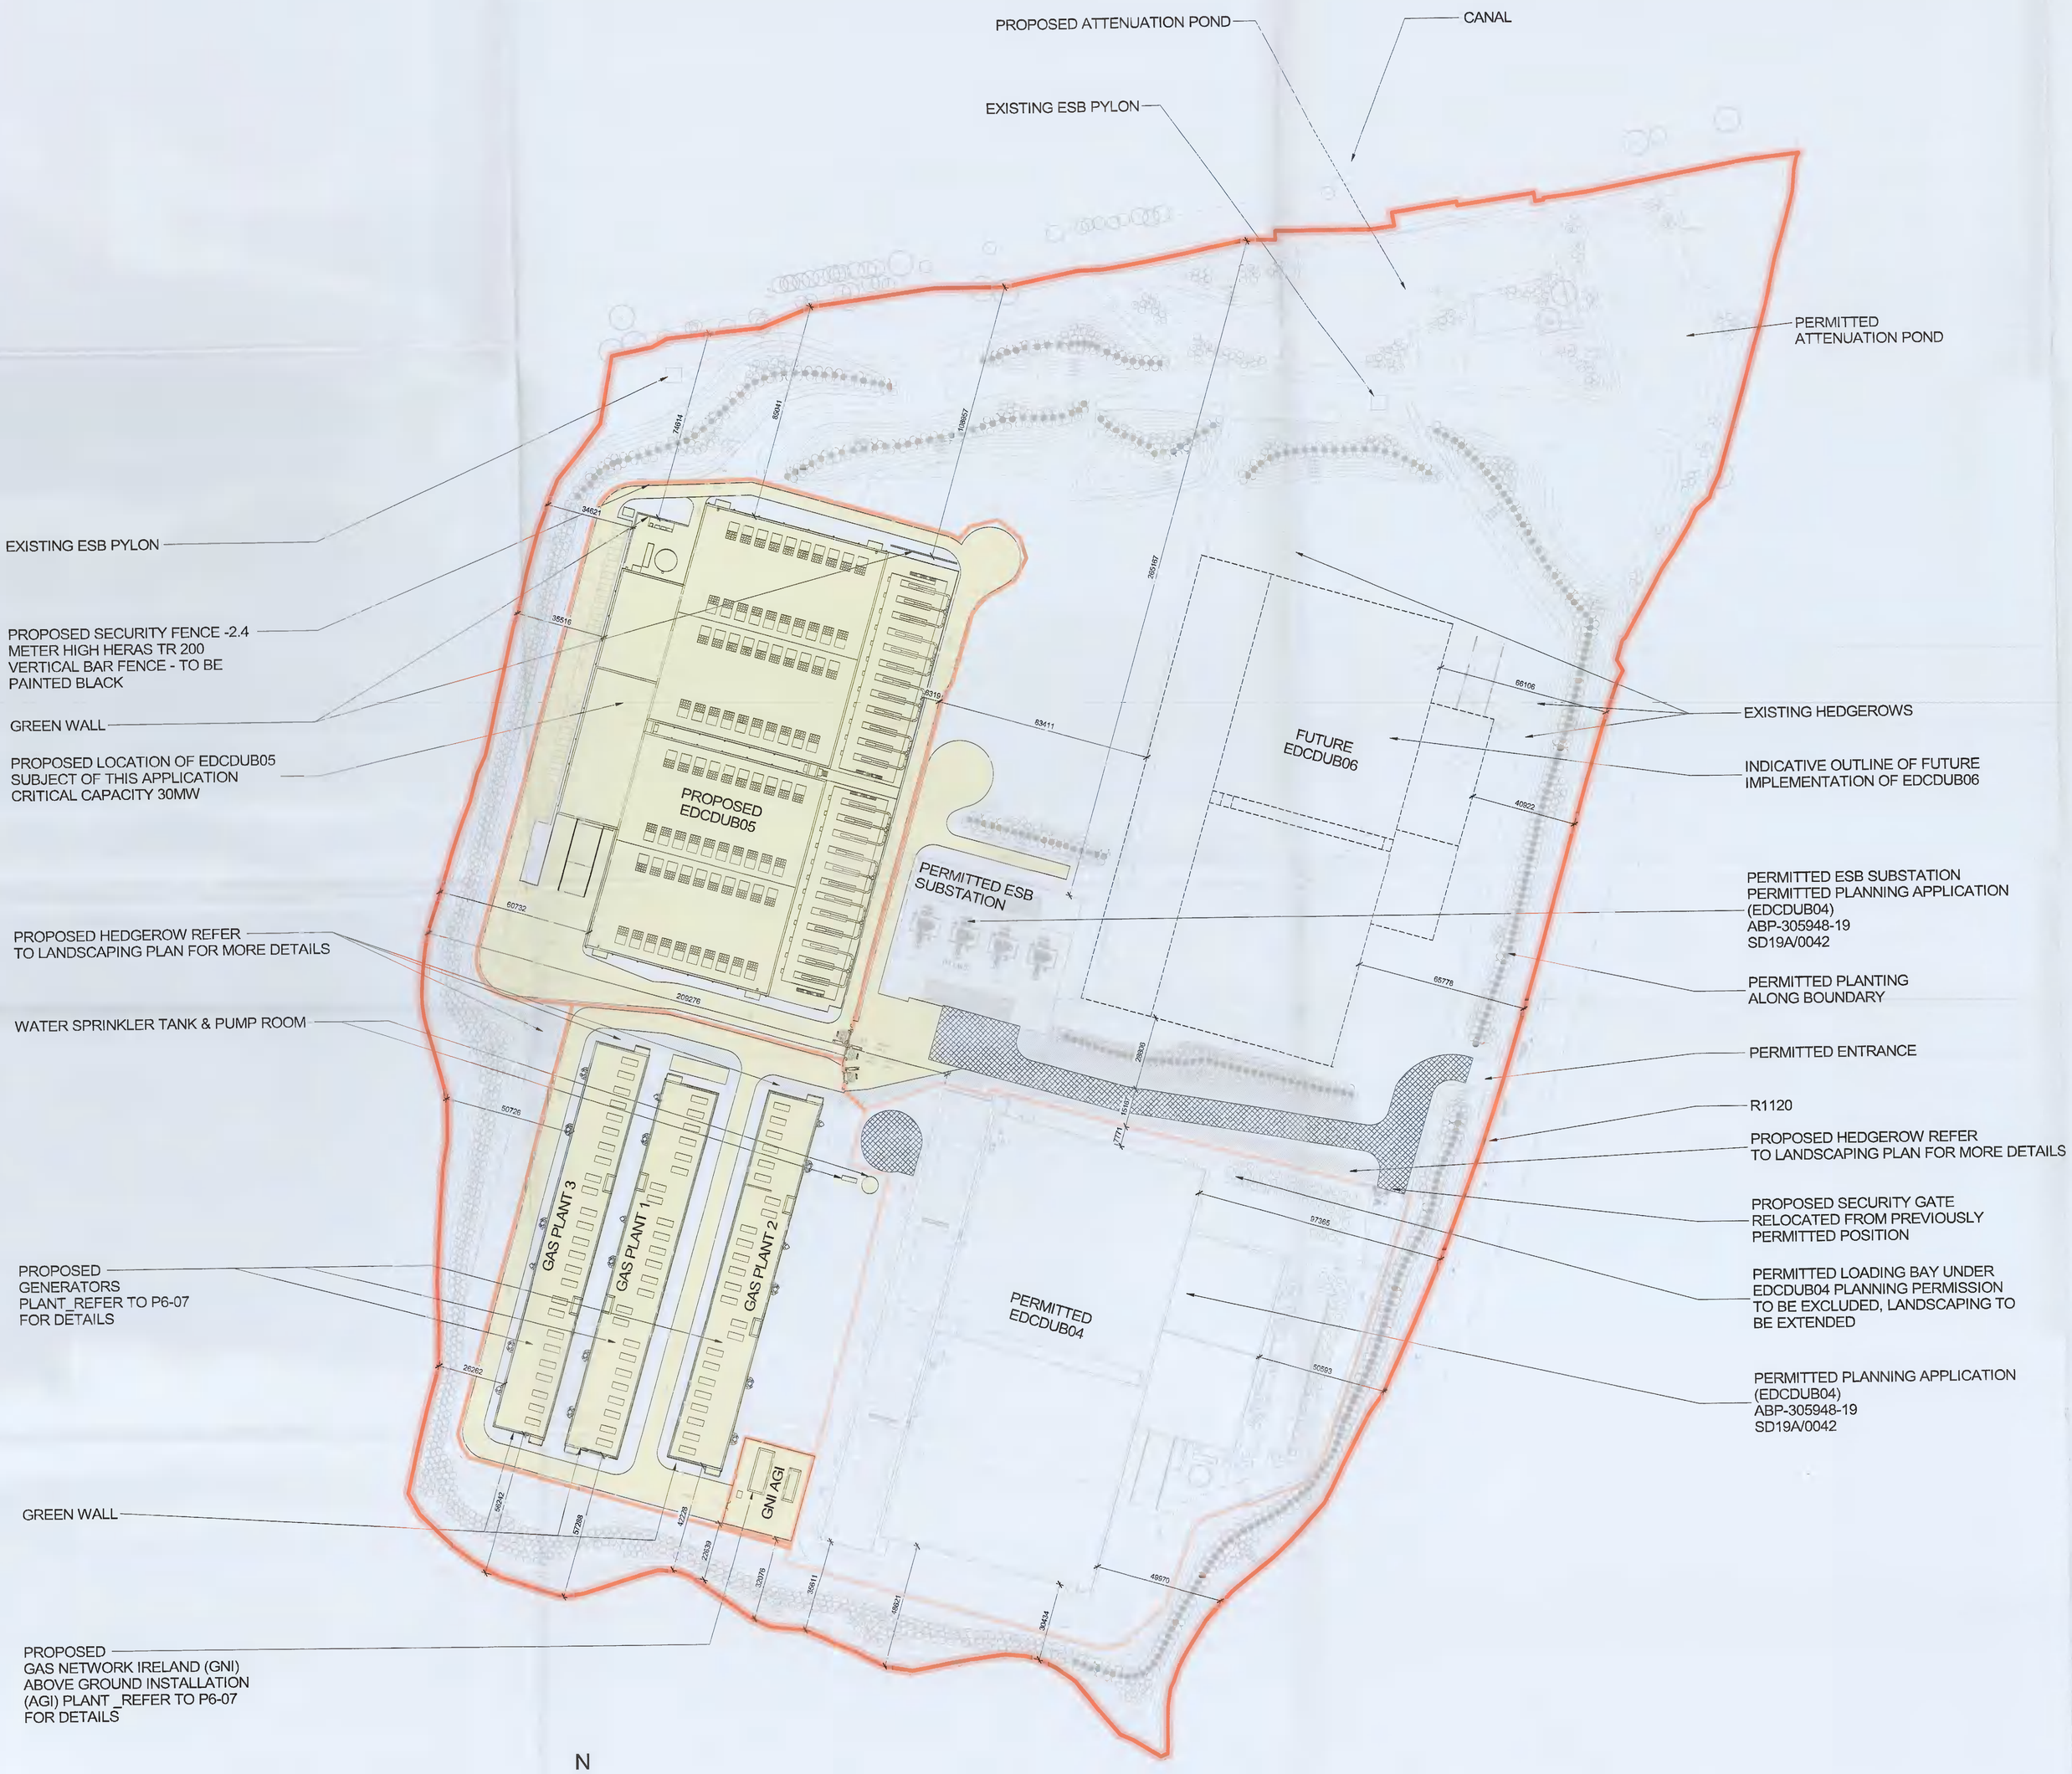

PROPOSED SITE MASTERPLAN 1

SCALE: 1 : 1000

ALL DIMENSIONS TO BE CHECKED ON SITE
NO DIMENSIONS TO BE SCALED FROM THIS DRAWING
DRAWING IS TO BE READ IN CONJUNCTION WITH RELEVANT CONSULTANTS DRAWINGS

edgeconnex®

BCEI
BURR COMPUTER ENVIRONMENTS, INC
10400 Rodgers Road
Houston, Texas 77070
Phone: 281-374-8644
Fax: 281-374-8992

Henry J Lyons
Architecture + Interiors
henryjlyons.com
+353 1 888 3333
info@henryjlyons.com
51-54 Pearse Street
Dublin D02 KA66

ethos ENGINEERING
Apex Business Centre,
Blackthorn Rd, Sandyford
Industrial Estate,
Sandyford, Co. Dublin
Phone: (01) 293 2220

PINNACLE
CONSULTING ENGINEERS
WOOLVERSTONE HOUSE, 61 BERNERS STREET
LONDON, W1T 3NJ
Tel: 0207 0433410

LEGEND

- EXTENT OF SITE TO WHICH THIS PLANNING APPLICATION APPLIES OUTLINED IN RED
- EXTENT OF POTENTIAL FUTURE PLANNING APPLICATION
- PROPOSED LOCATION OF EDCDUB05 DATA CENTRE & ANCILLARY BUILDINGS SUBJECT OF THIS APPLICATION
- AMENDMENT TO THE PERMITTED ROAD LAYOUT UNDER THE PREVIOUS PERMISSION
- SECURITY FENCE

REFER TO LANDSCAPING PLAN FOR FURTHER DETAILS

REV	DATE	DESCRIPTION	CKN	DRN

STATUS CODE DESCRIPTION
ISSUED FOR PLANNING APPROVAL

CLIENT
EdgeConneX Inc.

PROJECT
EDCDUB05

DRAWING
PROPOSED SITE MASTERPLAN

PROJECT NUMBER	DATE
95381	17/03/2021
SCALE@ A0: As indicated	DRAWN/CHECKED: Author Checker

STATUS CODE:	DRAWING NUMBER	REVISION
A1	P1.04	

Henry J Lyons
Architecture + Interiors
henryjlyons.com
+353 1 888 3333
info@henryjlyons.com
51-54 Pearse Street
Dublin D02 KA66