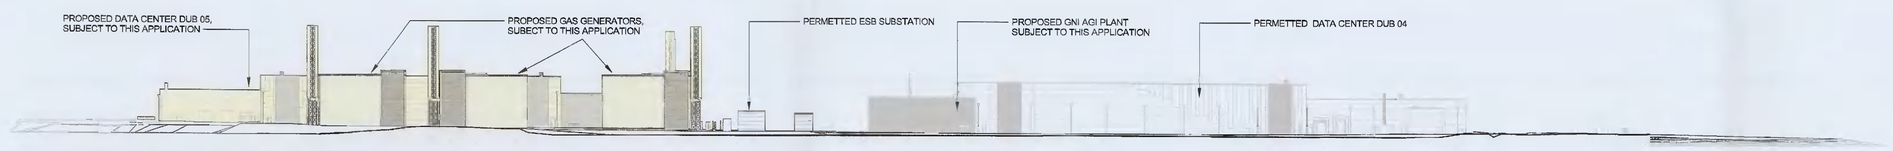

CONTIGUOUS ELEVATION 1 SOUTH 1
SCALE: 1 : 750

NOTE: LANDSCAPE AND SECURITY FENCING OMMITED FOR CLARITY

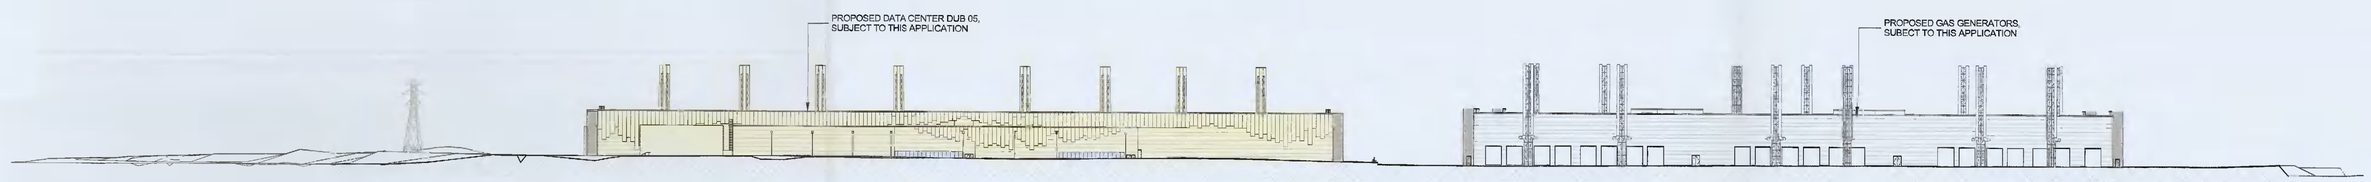

CONTIGUOUS ELEVATION 2 WEST 2
SCALE: 1 : 750

NOTE: LANDSCAPE AND SECURITY FENCING OMMITED FOR CLARITY

CONTIGUOUS ELEVATION 3 NORTH 3
SCALE: 1 : 750

NOTE: LANDSCAPE AND SECURITY FENCING OMMITED FOR CLARITY

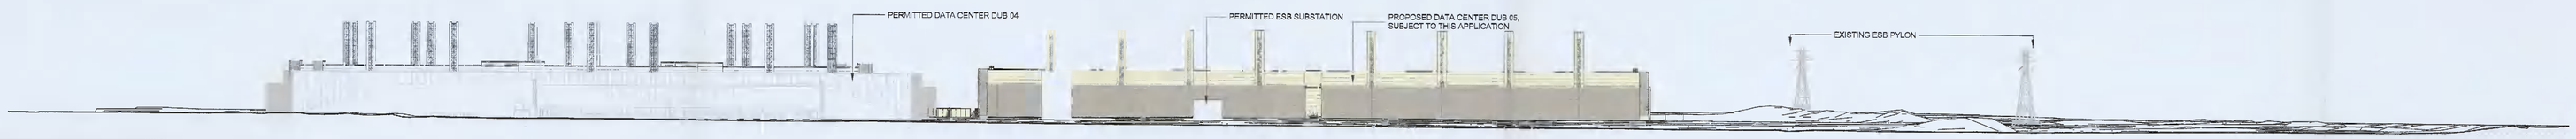

CONTIGUOUS ELEVATION 4 EAST 4
SCALE: 1 : 750

NOTE: LANDSCAPE AND SECURITY FENCING OMMITED FOR CLARITY

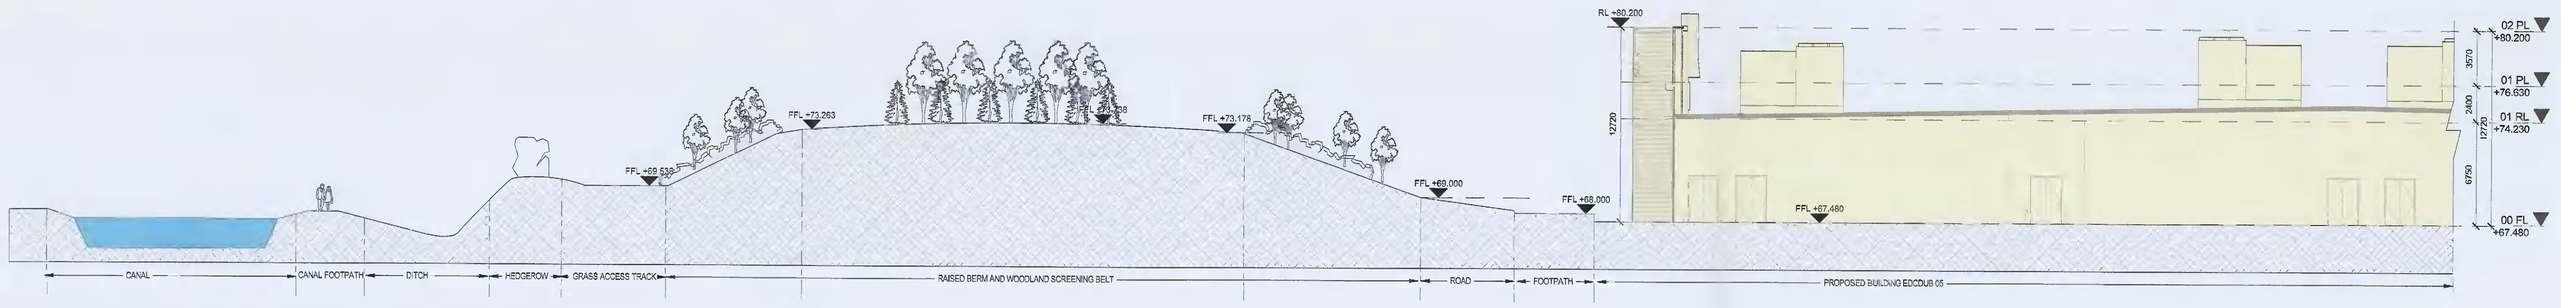

CONTIGUOUS SECTION 5
SCALE: 1 : 200

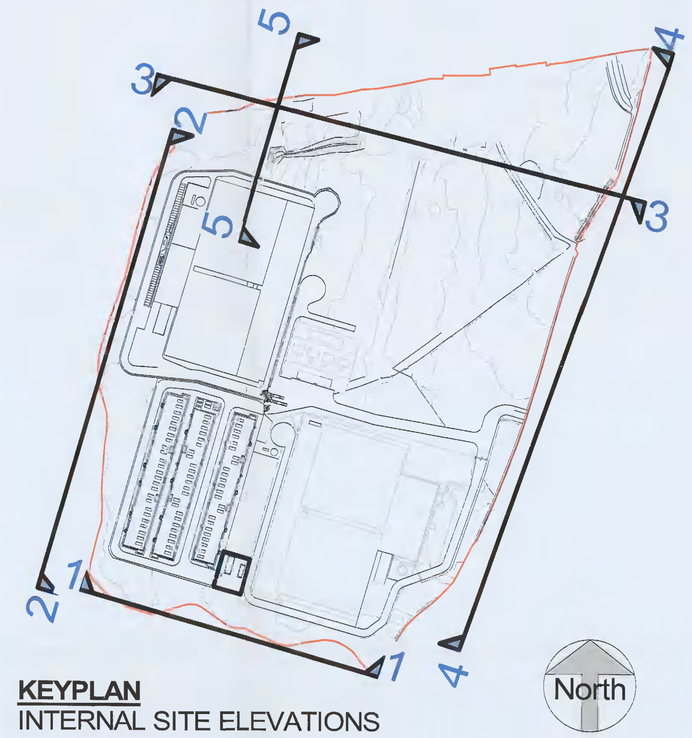

KEYPLAN
INTERNAL SITE ELEVATIONS

ALL DIMENSIONS TO BE CHECKED ON SITE
NO DIMENSIONS TO BE SCALED FROM THIS DRAWING
DRAWING IS TO BE READ IN CONJUNCTION WITH RELEVANT CONSULTANTS DRAWINGS

edgeconnex®

BCEI
BURR COMPUTER ENVIRONMENTS, INC.
10400 Rodgers Road
Houston, Texas 77070
Phone: 281-374-8644
Fax: 281-374-8992

Henry J Lyons
Architecture + Interiors
henryjlyons.com
+353 1 888 3333
info@henryjlyons.com
51-54 Pearse Street
Dublin 2D2 XA66

ethos ENGINEERING
Apex Business Centre,
Blackthorn Rd, Sandyford
Industrial Estate,
Sandyford, Co. Dublin
Phone: (01) 293 2220

PINNACLE
CONSULTING ENGINEERS
WOLVERSTONE HOUSE, 61 BERNERS STREET
LONDON, W1T 3NJ
Tel: 0207 0433410

REV	DATE	DESCRIPTION	CKH	DRN

STATUS CODE DESCRIPTION
ISSUED FOR PLANNING APPROVAL

CLIENT
EdgeConneX Inc.

PROJECT
EDCDUB05

DRAWING
PROPOSED CONTIGUOUS ELEVATIONS

PROJECT NUMBER	DATE
950801	17/03/2021
SCALE@ A0:	DRAWN/CHECKED:
As indicated	Author/ Checker

STATUS CODE:	DRAWING NUMBER	REVISION
A1	P4.03	

Henry J Lyons
Architecture + Interiors
henryjlyons.com
+353 1 888 3333
info@henryjlyons.com
51-54 Pearse Street
Dublin 2D2 XA66