DUB05 - NORTH ELEVATION 1

SCALE: 1 : 200

VERIFIED VIEW MONTAGE 2 NORTH 2

SCALE: 1 : 20000

REFER TO APENDIX 12 FOR FULL PHOTOMONTAGES

VERIFIED VIEW MONTAGE 3 NORTH 3

SCALE: 1 : 20000

REFER TO APENDIX 12 FOR FULL PHOTOMONTAGES

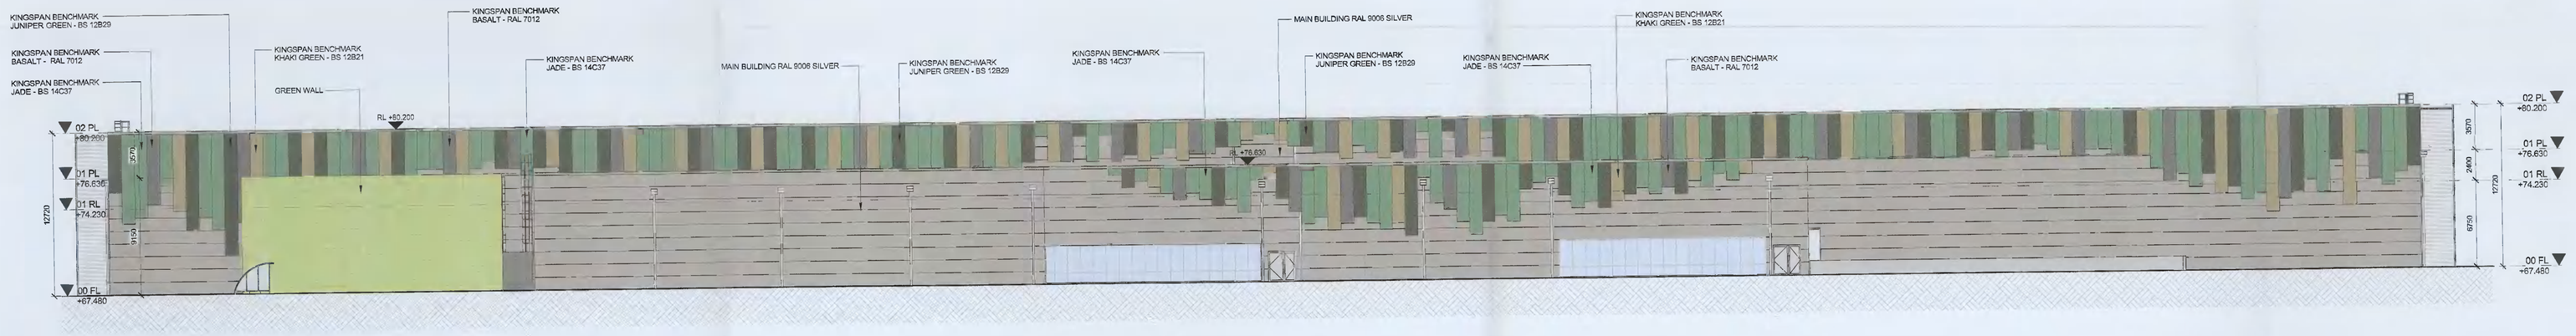

DUB05 - WEST ELEVATION 4

SCALE: 1 : 200

VERIFIED VIEW MONTAGE 4 WEST 5

REFER TO APENDIX 12 FOR FULL PHOTOMONTAGES

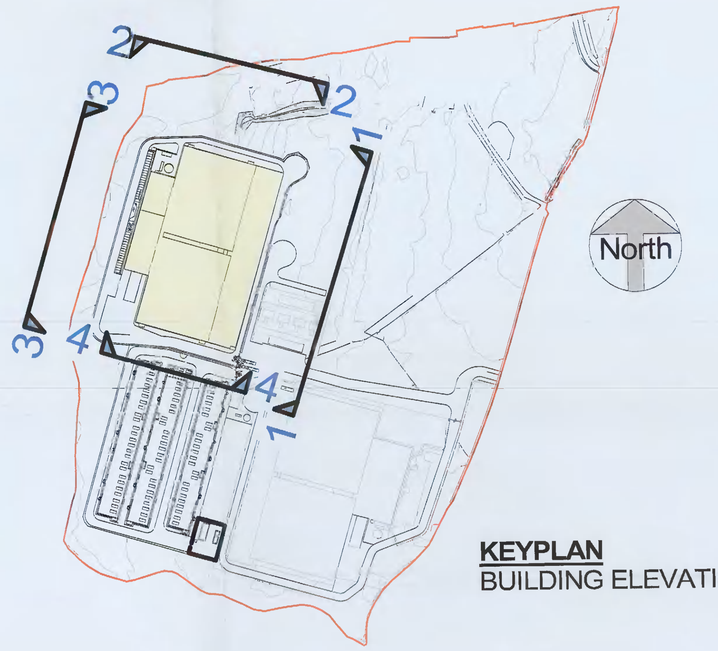

KEYPLAN
BUILDING ELEVATIONS

LEGEND

- Jade BS 14C37
- Juniper Green BS 12B29 RAL 100 20 10
- Khaki Green BS 12B21 RAL 100 65 35
- Silver RAL 9006
- Basalt RAL 7012
- GREEN WALL

REFER TO LANDSCAPING PLAN FOR FURTHER DETAILS

ALL DIMENSIONS TO BE CHECKED ON SITE
NO DIMENSIONS TO BE SCALED FROM THIS DRAWING
DRAWING IS TO BE READ IN CONJUNCTION WITH RELEVANT CONSULTANTS DRAWINGS

edgeconnex®

BCEI BUILT COMPUTER ENVIRONMENTS...IN

10400 Rodgers Road
Houston, Texas 77070
Phone: 281-374-8644
Fax: 281-374-8992

Henry J Lyons
Architecture + Interiors
henryjlyons.com
+353 1 888 3333
info@henryjlyons.com
51-54 Pearse Street
Dublin D02 KA66

ethos ENGINEERING
Apex Business Centre,
Blackthorn Rd, Sandyford
Industrial Estate,
Sandyford, Co. Dublin
Phone: (01) 293 2220

PINNACLE
CONSULTING ENGINEERS
WOOLVERSTONE HOUSE, 61 BERNERS STREET
LONDON, W1T 3NJ
Tel: 0207 0433410

REV	DATE	DESCRIPTION	CKH	DRN

STATUS CODE DESCRIPTION
ISSUED FOR PLANNING APPROVAL

CLIENT
EdgeConneX Inc.

PROJECT
EDCDUB05

DRAWING
PROPOSED ELEVATIONS NORTHWEST

PROJECT NUMBER	DATE
95001	17/02/2021
SCALE@ A3:	DRAWN/CHECKED:
As Indicated	Author/ Checker

STATUS CODE:	DRAWING NUMBER	REVISION
A1	P4.01	

Henry J Lyons
Architecture + Interiors
henryjlyons.com
+353 1 888 3333
info@henryjlyons.com
51-54 Pearse Street
Dublin D02 KA66