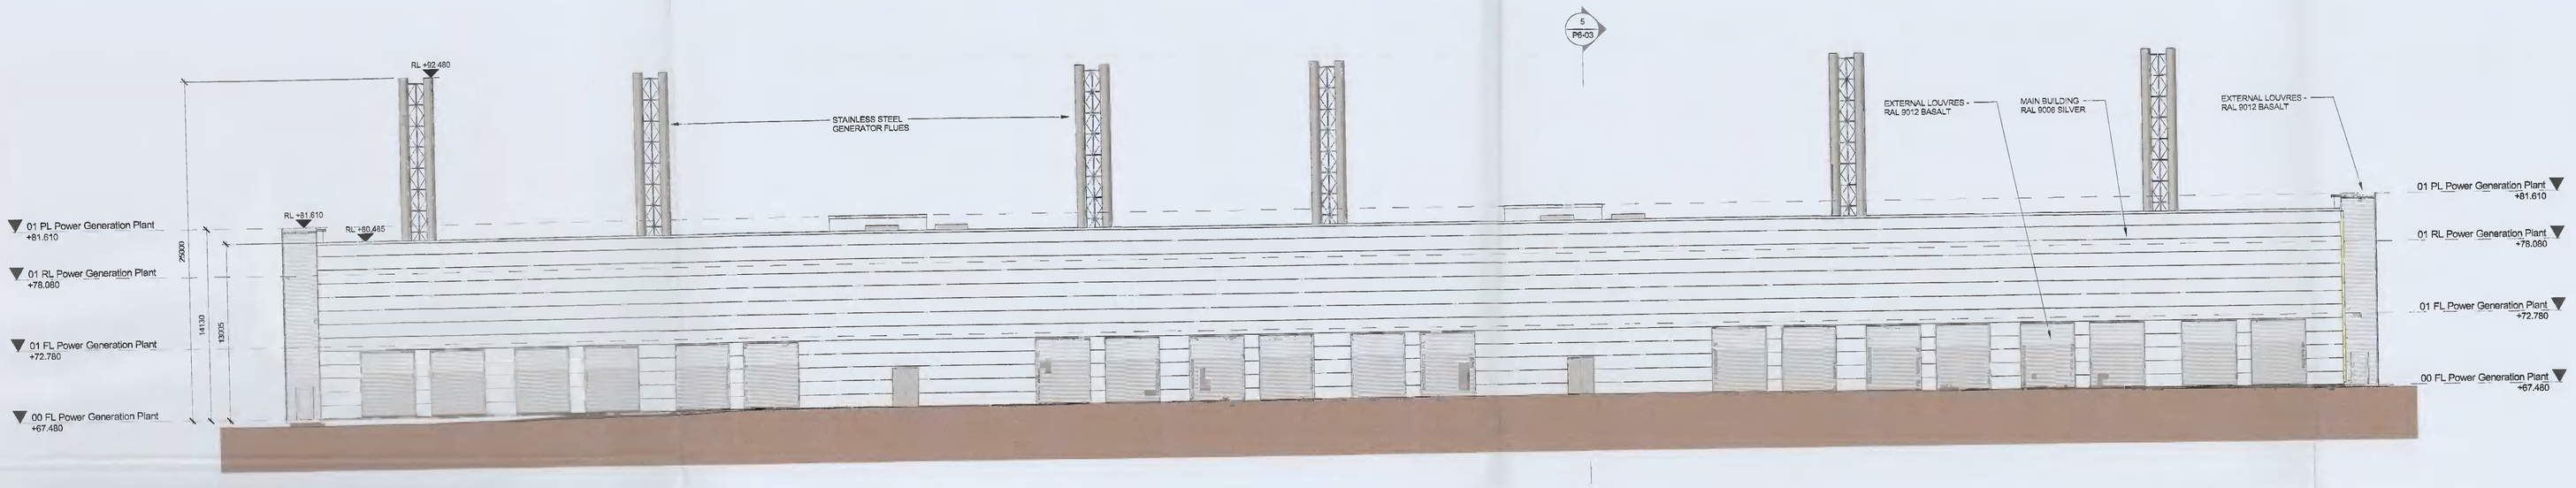

POWER GENERATION PLANT 02 - WEST ELEVATION 1

SCALE: 1 : 200

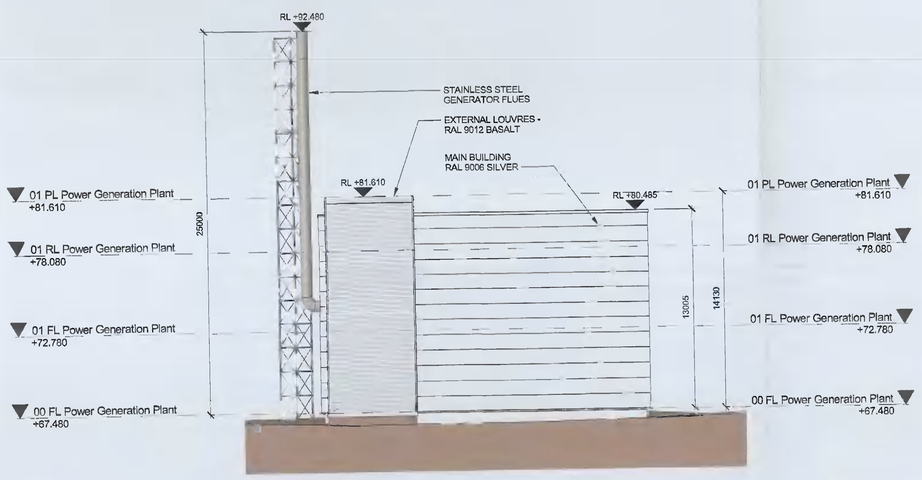

POWER GENERATION PLANT 02 - NORTH ELEVATION 2

SCALE: 1 : 200

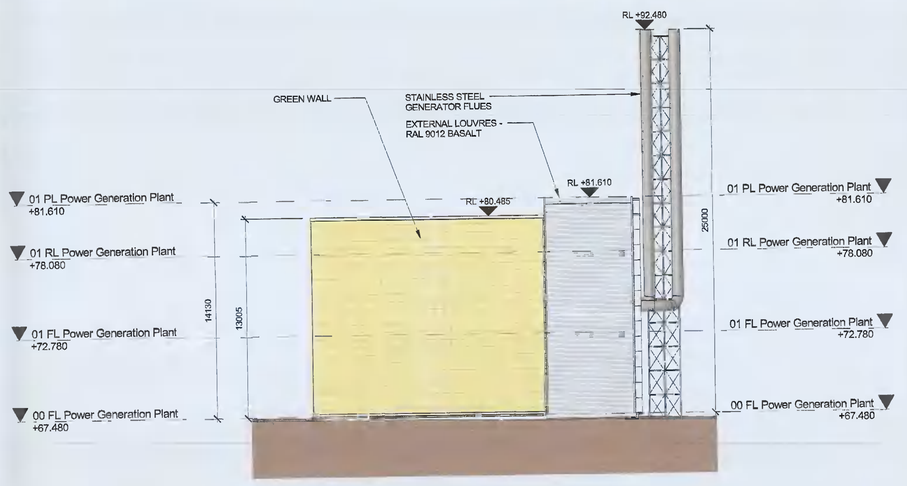

POWER GENERATION PLANT 02 - SOUTH ELEVATION 3

SCALE: 1 : 200

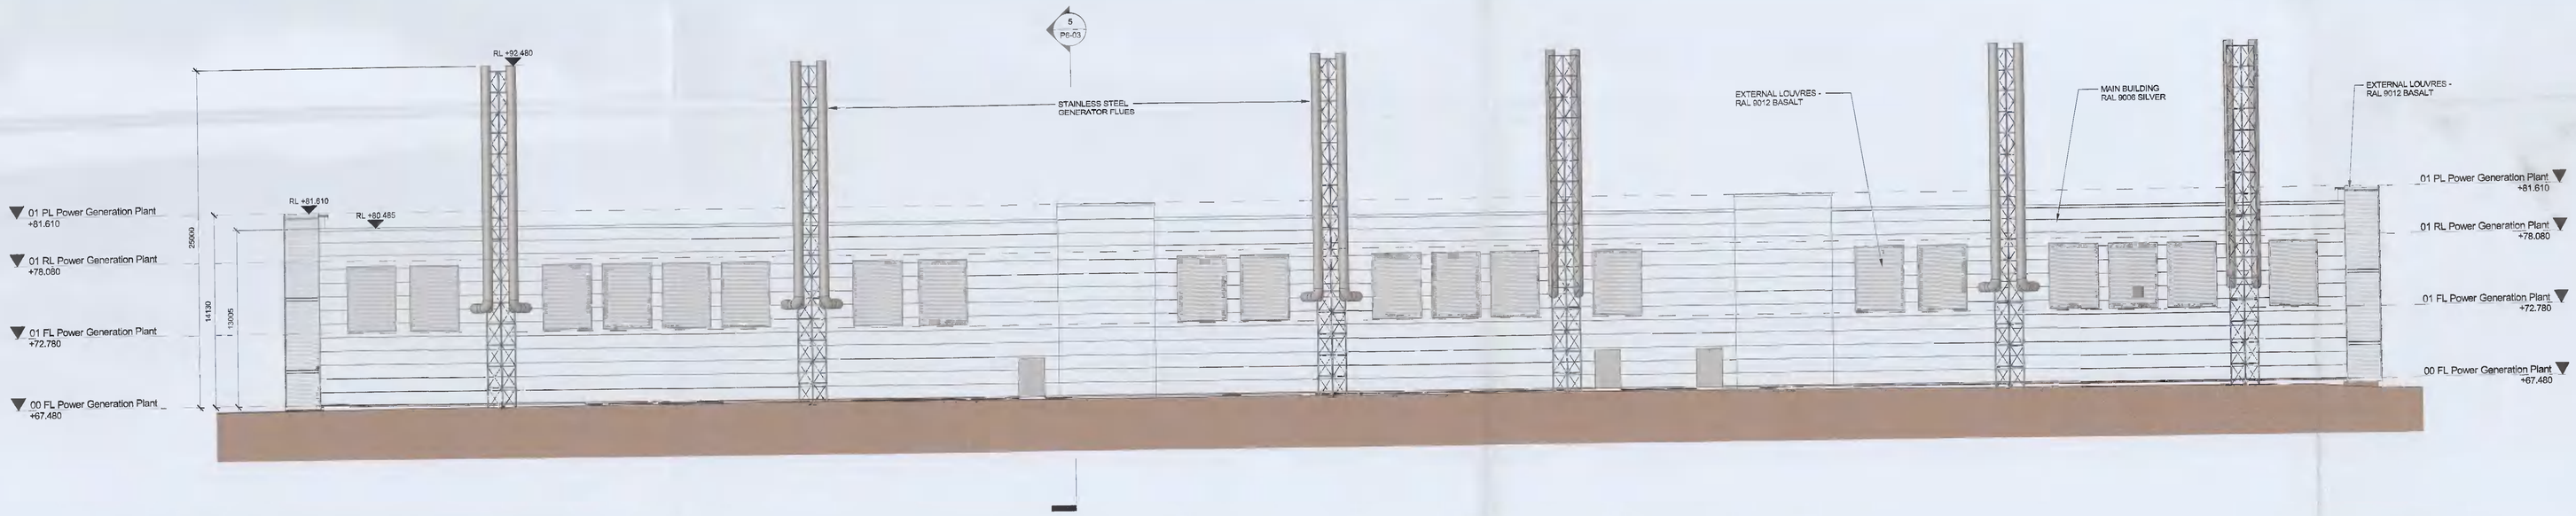

POWER GENERATION PLANT 02 - EAST ELEVATION 4

SCALE: 1 : 200

ALL DIMENSIONS TO BE CHECKED ON SITE
NO DIMENSIONS TO BE SCALED FROM THIS DRAWING
DRAWING IS TO BE READ IN CONJUNCTION WITH RELEVANT CONSULTANTS DRAWINGS

edgeconnex®

BCEI BUNN COMPUTER ENVIRONMENTS, INC.
10400 Rodgers Road
Houston, Texas 77070
Phone: 281-374-8644
Fax: 281-374-8992

Henry J Lyons
Architecture + Interiors
henrylyons.com
+353 1 888 3333
info@henrylyons.com
51-54 Pearse Street
Dublin D02 KA66

ethos ENGINEERING
Apex Business Centre,
Blackthorn Rd, Sandyford
Industrial Estate,
Sandyford, Co. Dublin
Phone: (01) 293 2220

PINNACLE
CONSULTING ENGINEERS
WOOLVERSTONE HOUSE, 61 BERNERS STREET
LONDON, W1T 3NJ
Tel: 0207 0439410

LEGEND

Silver
RAL 9006

Basalt
RAL 7012

GREEN WALL

REFER TO LANDSCAPING PLAN FOR FURTHER DETAILS

LEGEND

POWER GENERATION PLANT

REV	DATE	DESCRIPTION	CKD	ORN

STATUS CODE DESCRIPTION
ISSUED FOR PLANNING APPROVAL

CLIENT
EdgeConneX Inc.

PROJECT
EDCDUB05

DRAWING
PROPOSED POWER GENERATION PLANT 02 - ELEVATIONS

PROJECT NUMBER	DATE
660801	17/03/21
SCALE@ A0: As indicated	DRAWN/CHECKED: Author/ Checker

STATUS CODE:	DRAWING NUMBER	REVISION
A1	EDCDUB-HJL-A-P6-04	

Henry J Lyons
Architecture + Interiors
henrylyons.com
+353 1 888 3333
info@henrylyons.com
51-54 Pearse Street
Dublin D02 KA66