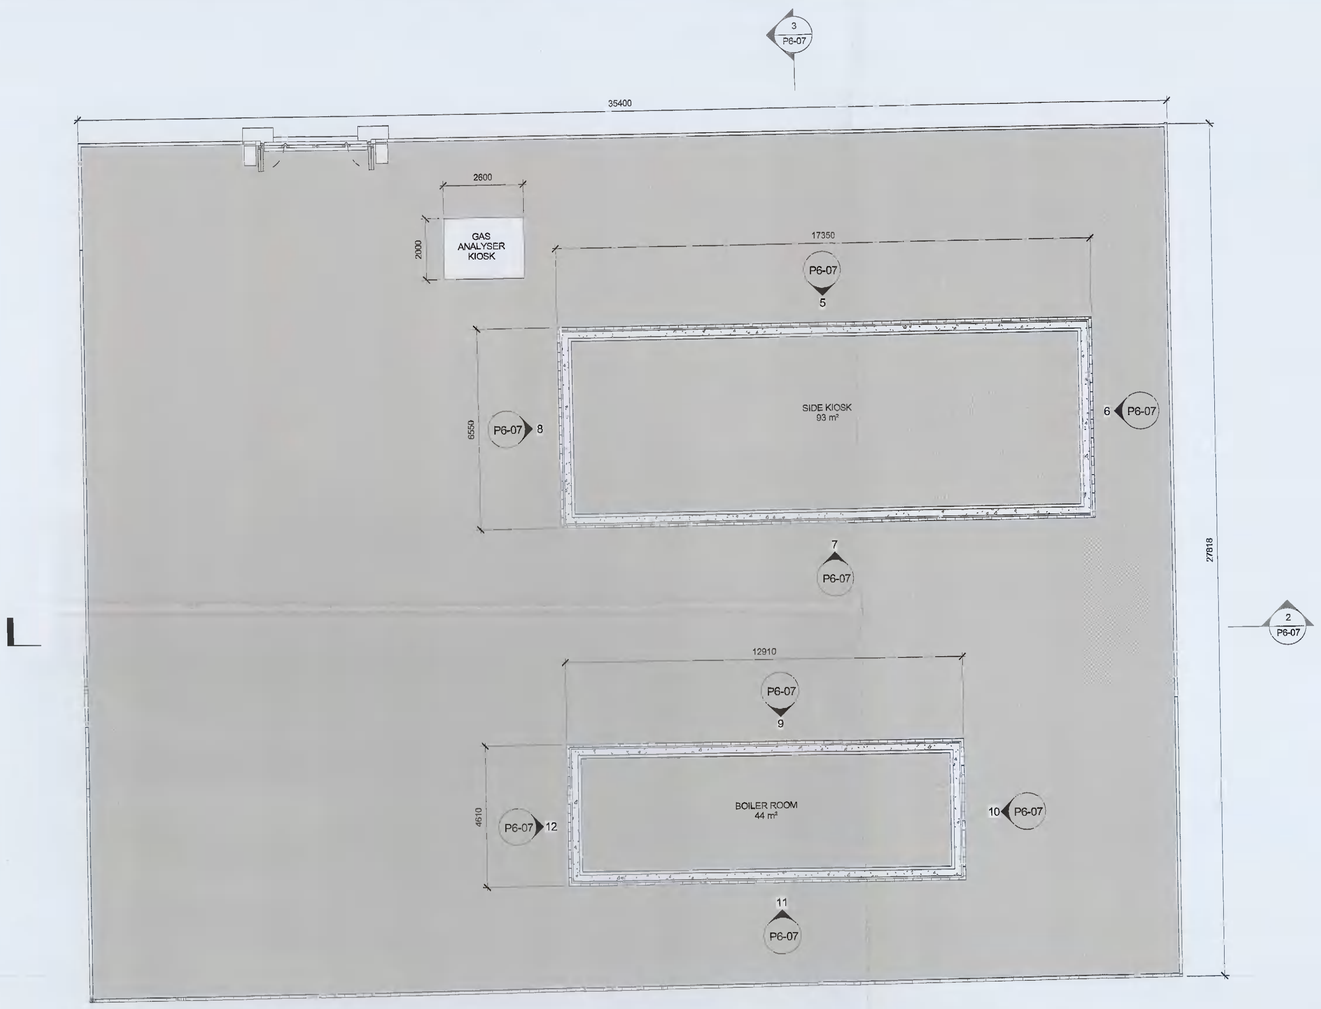

GNI - GROUND FLOOR 1
SCALE: 1 : 100

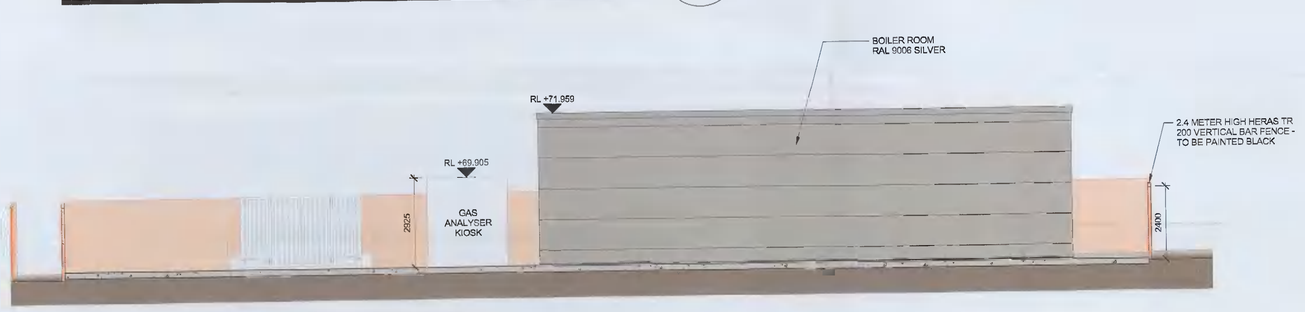

GNI - SECTION 01 2
SCALE: 1 : 100

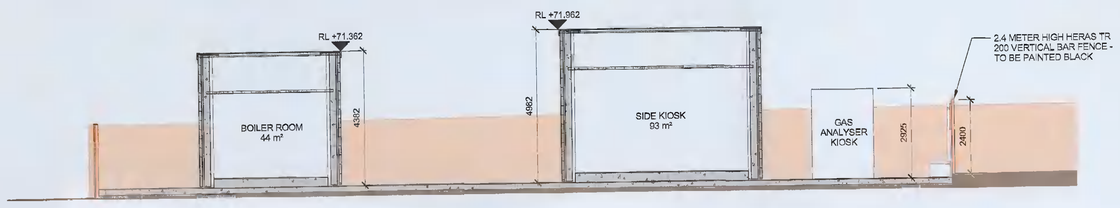

GNI - SECTION 02 3
SCALE: 1 : 100

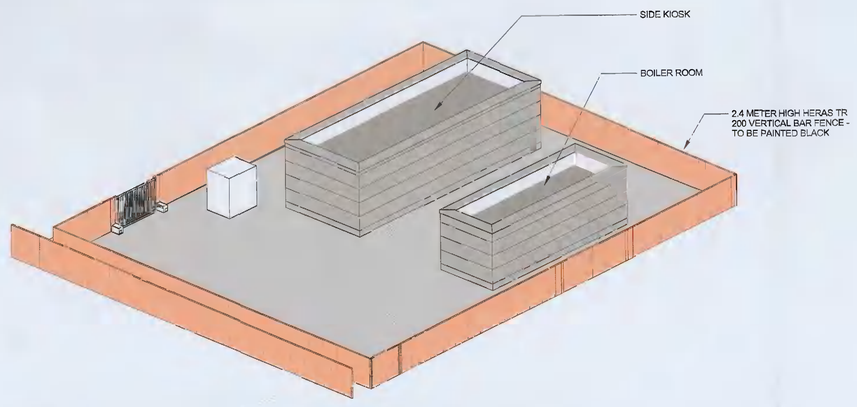

GNI - 3D 4
SCALE:

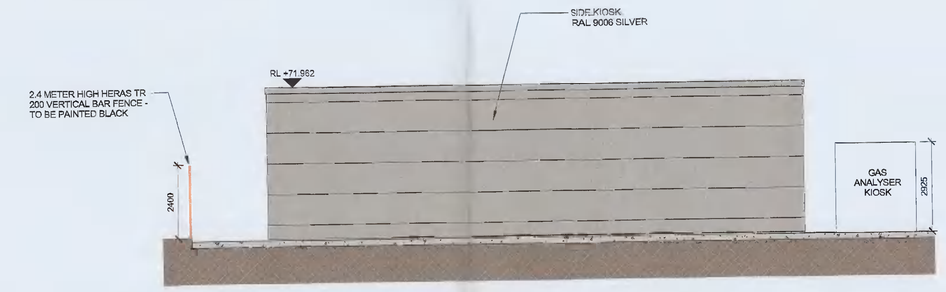

GNI AGI - SIDE KIOSK - WEST ELEVATION 5
SCALE: 1 : 100

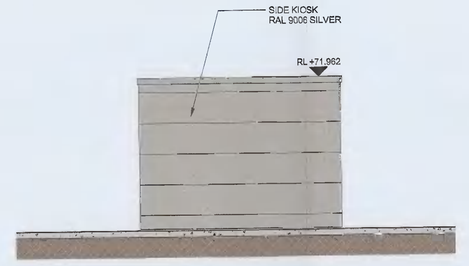

GNI AGI - SIDE KIOSK - NORTH ELEVATION 6
SCALE: 1 : 100

GNI AGI - SIDE KIOSK - EAST ELEVATION 7
SCALE: 1 : 100

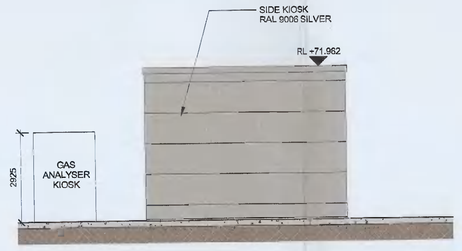

GNI AGI - SIDE KIOSK - SOUTH ELEVATION 8
SCALE: 1 : 100

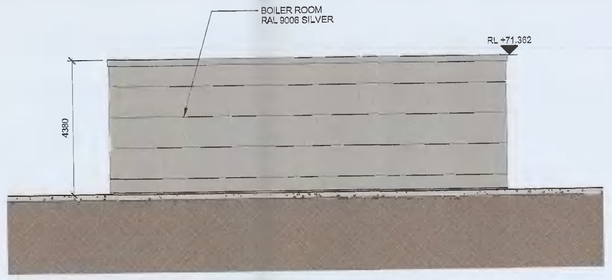

GNI AGI - BOILER ROOM - WEST ELEVATION 9
SCALE: 1 : 100

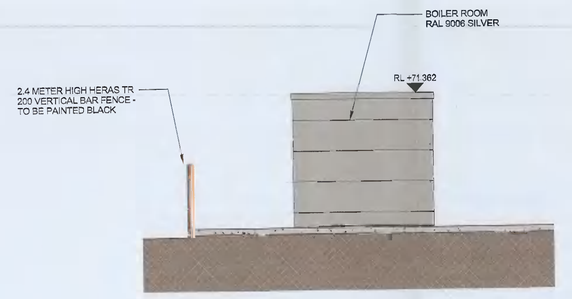

GNI AGI - BOILER ROOM - NORTH ELEVATION 10
SCALE: 1 : 100

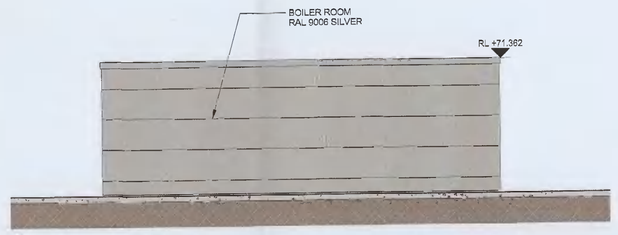

GNI AGI - BOILER ROOM - EAST ELEVATION 11
SCALE: 1 : 100

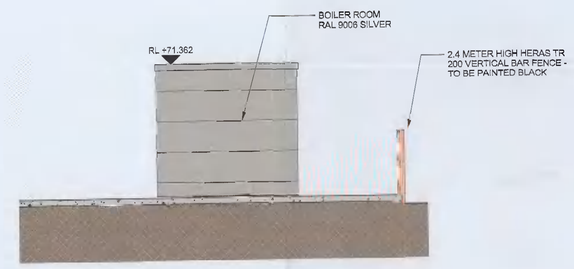

GNI AGI - BOILER ROOM - SOUTH ELEVATION 12
SCALE: 1 : 100

LEGEND

GNI AGI PLANT

LEGEND

Silver
RAL 9006

Basalt
RAL 7012

GREEN WALL

REFER TO LANDSCAPING PLAN FOR FURTHER DETAILS

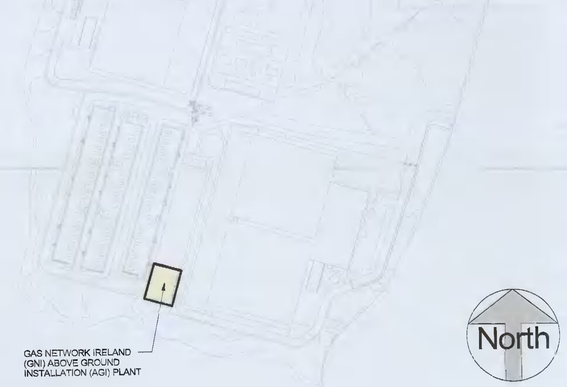

REV	DATE	DESCRIPTION	DRN

STATUS CODE DESCRIPTION
ISSUED FOR PLANNING APPROVAL

CLIENT
EdgeConneX Inc.

PROJECT
EDCDUB05

DRAWING
PROPOSED GAS NETWORK IRELAND (GNI) ABOVE GROUND INSTALLATION (AGI) PLANT

PROJECT NUMBER	DATE
960801	17/02/21
SCALE@ A0: As indicated	DRAWN/CHECKED: Author/ Checker

STATUS CODE:	DRAWING NUMBER	REVISION
A1	EDCDUB-HUL-A-P6-07	

ALL DIMENSIONS TO BE CHECKED ON SITE
NO DIMENSIONS TO BE SCALED FROM THIS DRAWING
DRAWING IS TO BE READ IN CONJUNCTION WITH RELEVANT CONSULTANTS DRAWINGS

edgeconnex®

BCEI
BURO CONSULTING ENVIRONMENTS INC.
10400 Rodgers Road
Houston, Texas 77070
Phone: 281-374-8644
Fax: 281-374-8902

Henry J Lyons
Architecture • Interiors
henryjlyons.com
+353 1 668 3333
info@henryjlyons.com
51-54 Pearse Street
Dublin D02 KA66

ethos ENGINEERING
Apex Business Centre,
Blackthorn Rd, Sandyford
Industrial Estate,
Sandyford, Co. Dublin
Phone: (01) 293 2220

PINNACLE
CONSULTING ENGINEERS
WOOLVERSTONE HOUSE, 61 BERNERS STRSET
LONDON, W1T 3NJ
Tel: 0207 0433410

Henry J Lyons
Architecture • Interiors
henryjlyons.com
+353 1 668 3333
info@henryjlyons.com
51-54 Pearse Street
Dublin D02 KA66