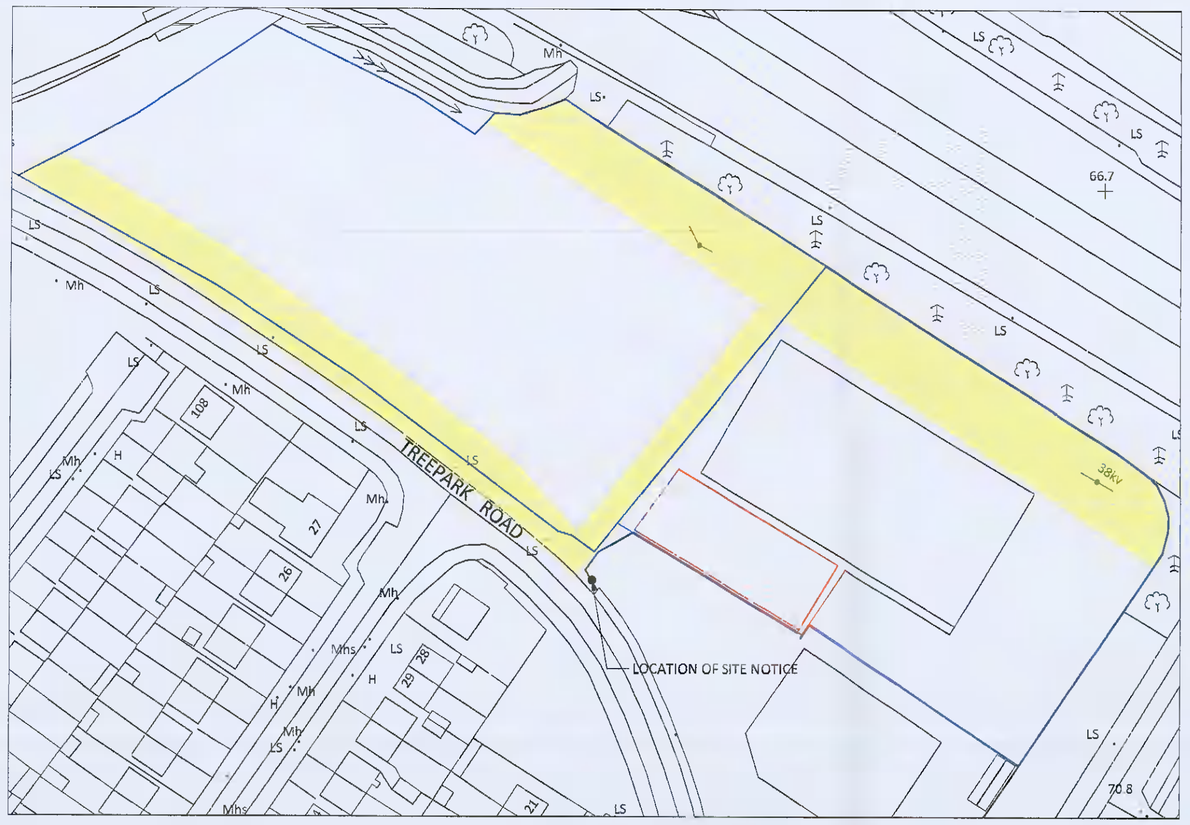

Clip Extent / Area of Interest (AOI):
==========
LLX,LLY= 709720.9273,729420.2623
LRX,LRY= 709953.9273,729420.2623
ULX,ULY= 709720.9273,729592.2623
URX,URY= 709953.9273,729592.2623
Projection / Spatial Reference:
==========
Projection= IRENET95_Irish_Transverse_Mercator
Centre Point Coordinates:
==========
X,Y= 709837.4273,729506.2623
Reference Index:
==========
Map Series | Map Sheets
1:1,000 | 3327-23
Data Extraction Date:
==========
Date= 22-Feb-2021
Source Data Release:
==========
DCLMS Release V1.137.111
Product Version:
==========
Version= 1.3
License / Copyright:
==========
Ordinance Survey Ireland 'Terms of Use' apply.
Please visit 'www.osi.ie/about/terms-conditions'.
© Ordnance Survey Ireland, 2021
Compiled and published by Ordnance Survey Ireland, Phoenix Park, Dublin 8, Ireland.
Unauthorised reproduction infringes Ordnance Survey Ireland and Government of Ireland copyright.
All rights reserved. No part of this publication may be copied, reproduced or transmitted in any form or by any means without the prior written permission of the copyright owners.
The representation on this map of a road, track or footpath is not evidence of the existence of a right of way.
Ordnance Survey maps never show legal property boundaries, nor do they show ownership of physical features.

1 Site Location Map
scale 1:1000 @ A1

Site Boundary Outlined in Red
Site Area :734m²
Lands under Management Licence
Wayleves

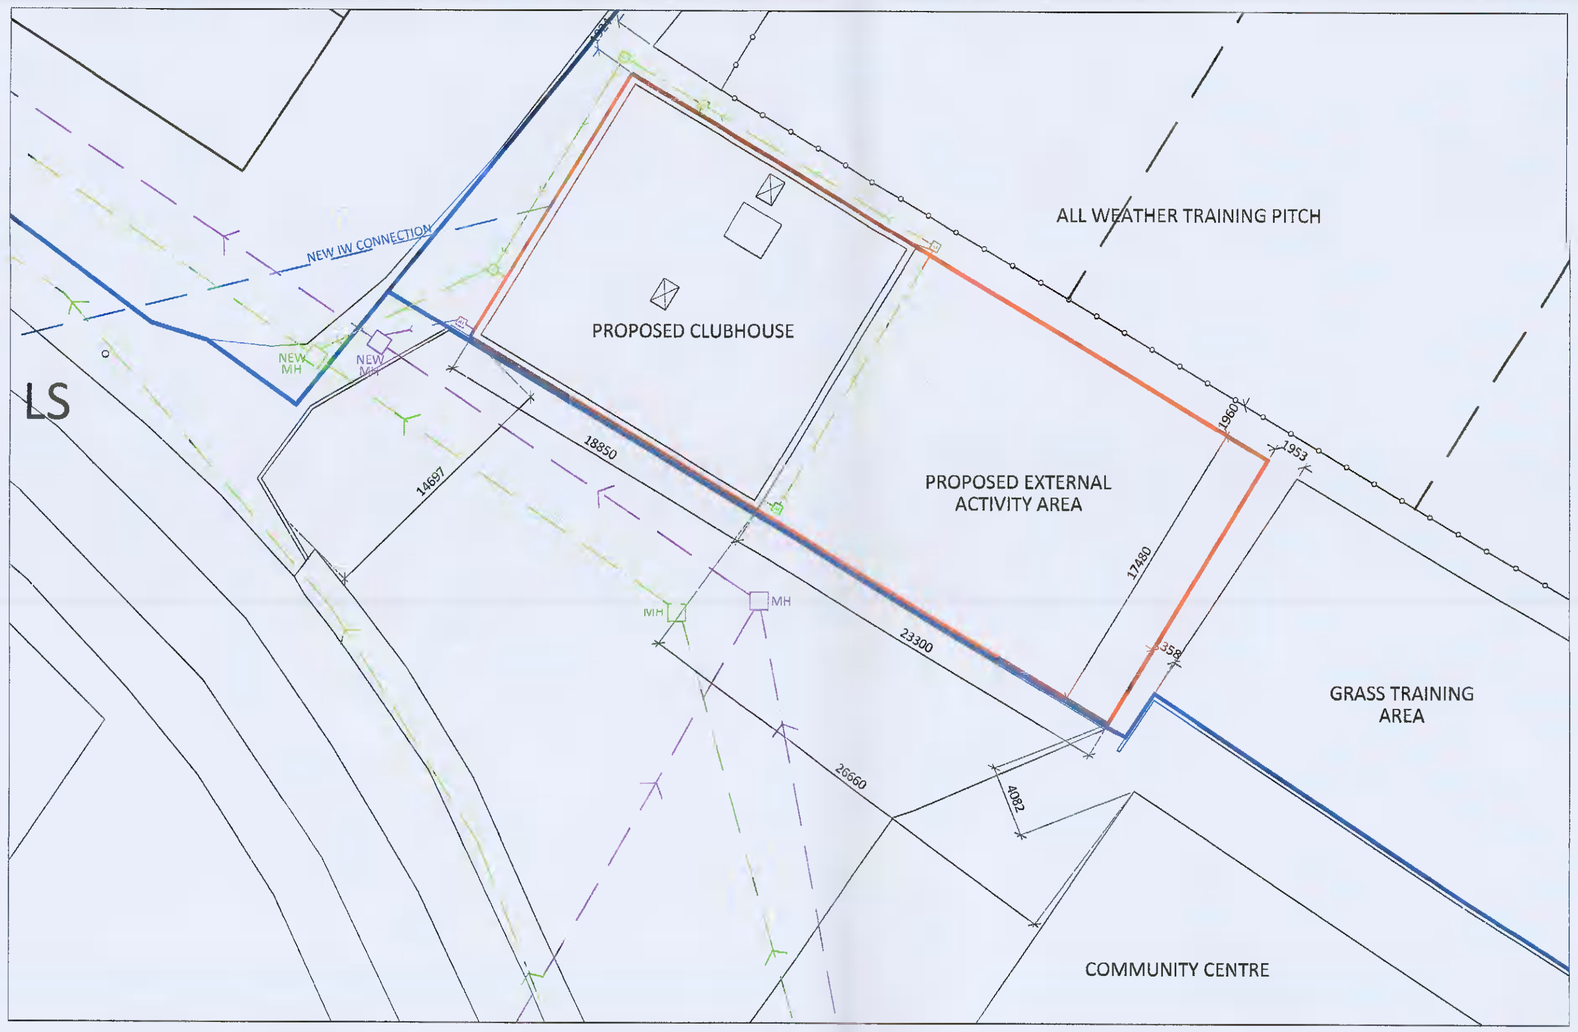

3 Proposed Site Layout
scale 1:250 @ A1

Site Boundary Outlined in Red
Lands under Management Licence
Drainage - Mains Foul
Drainage - Mains Surface
Mains Water (Irish Water)

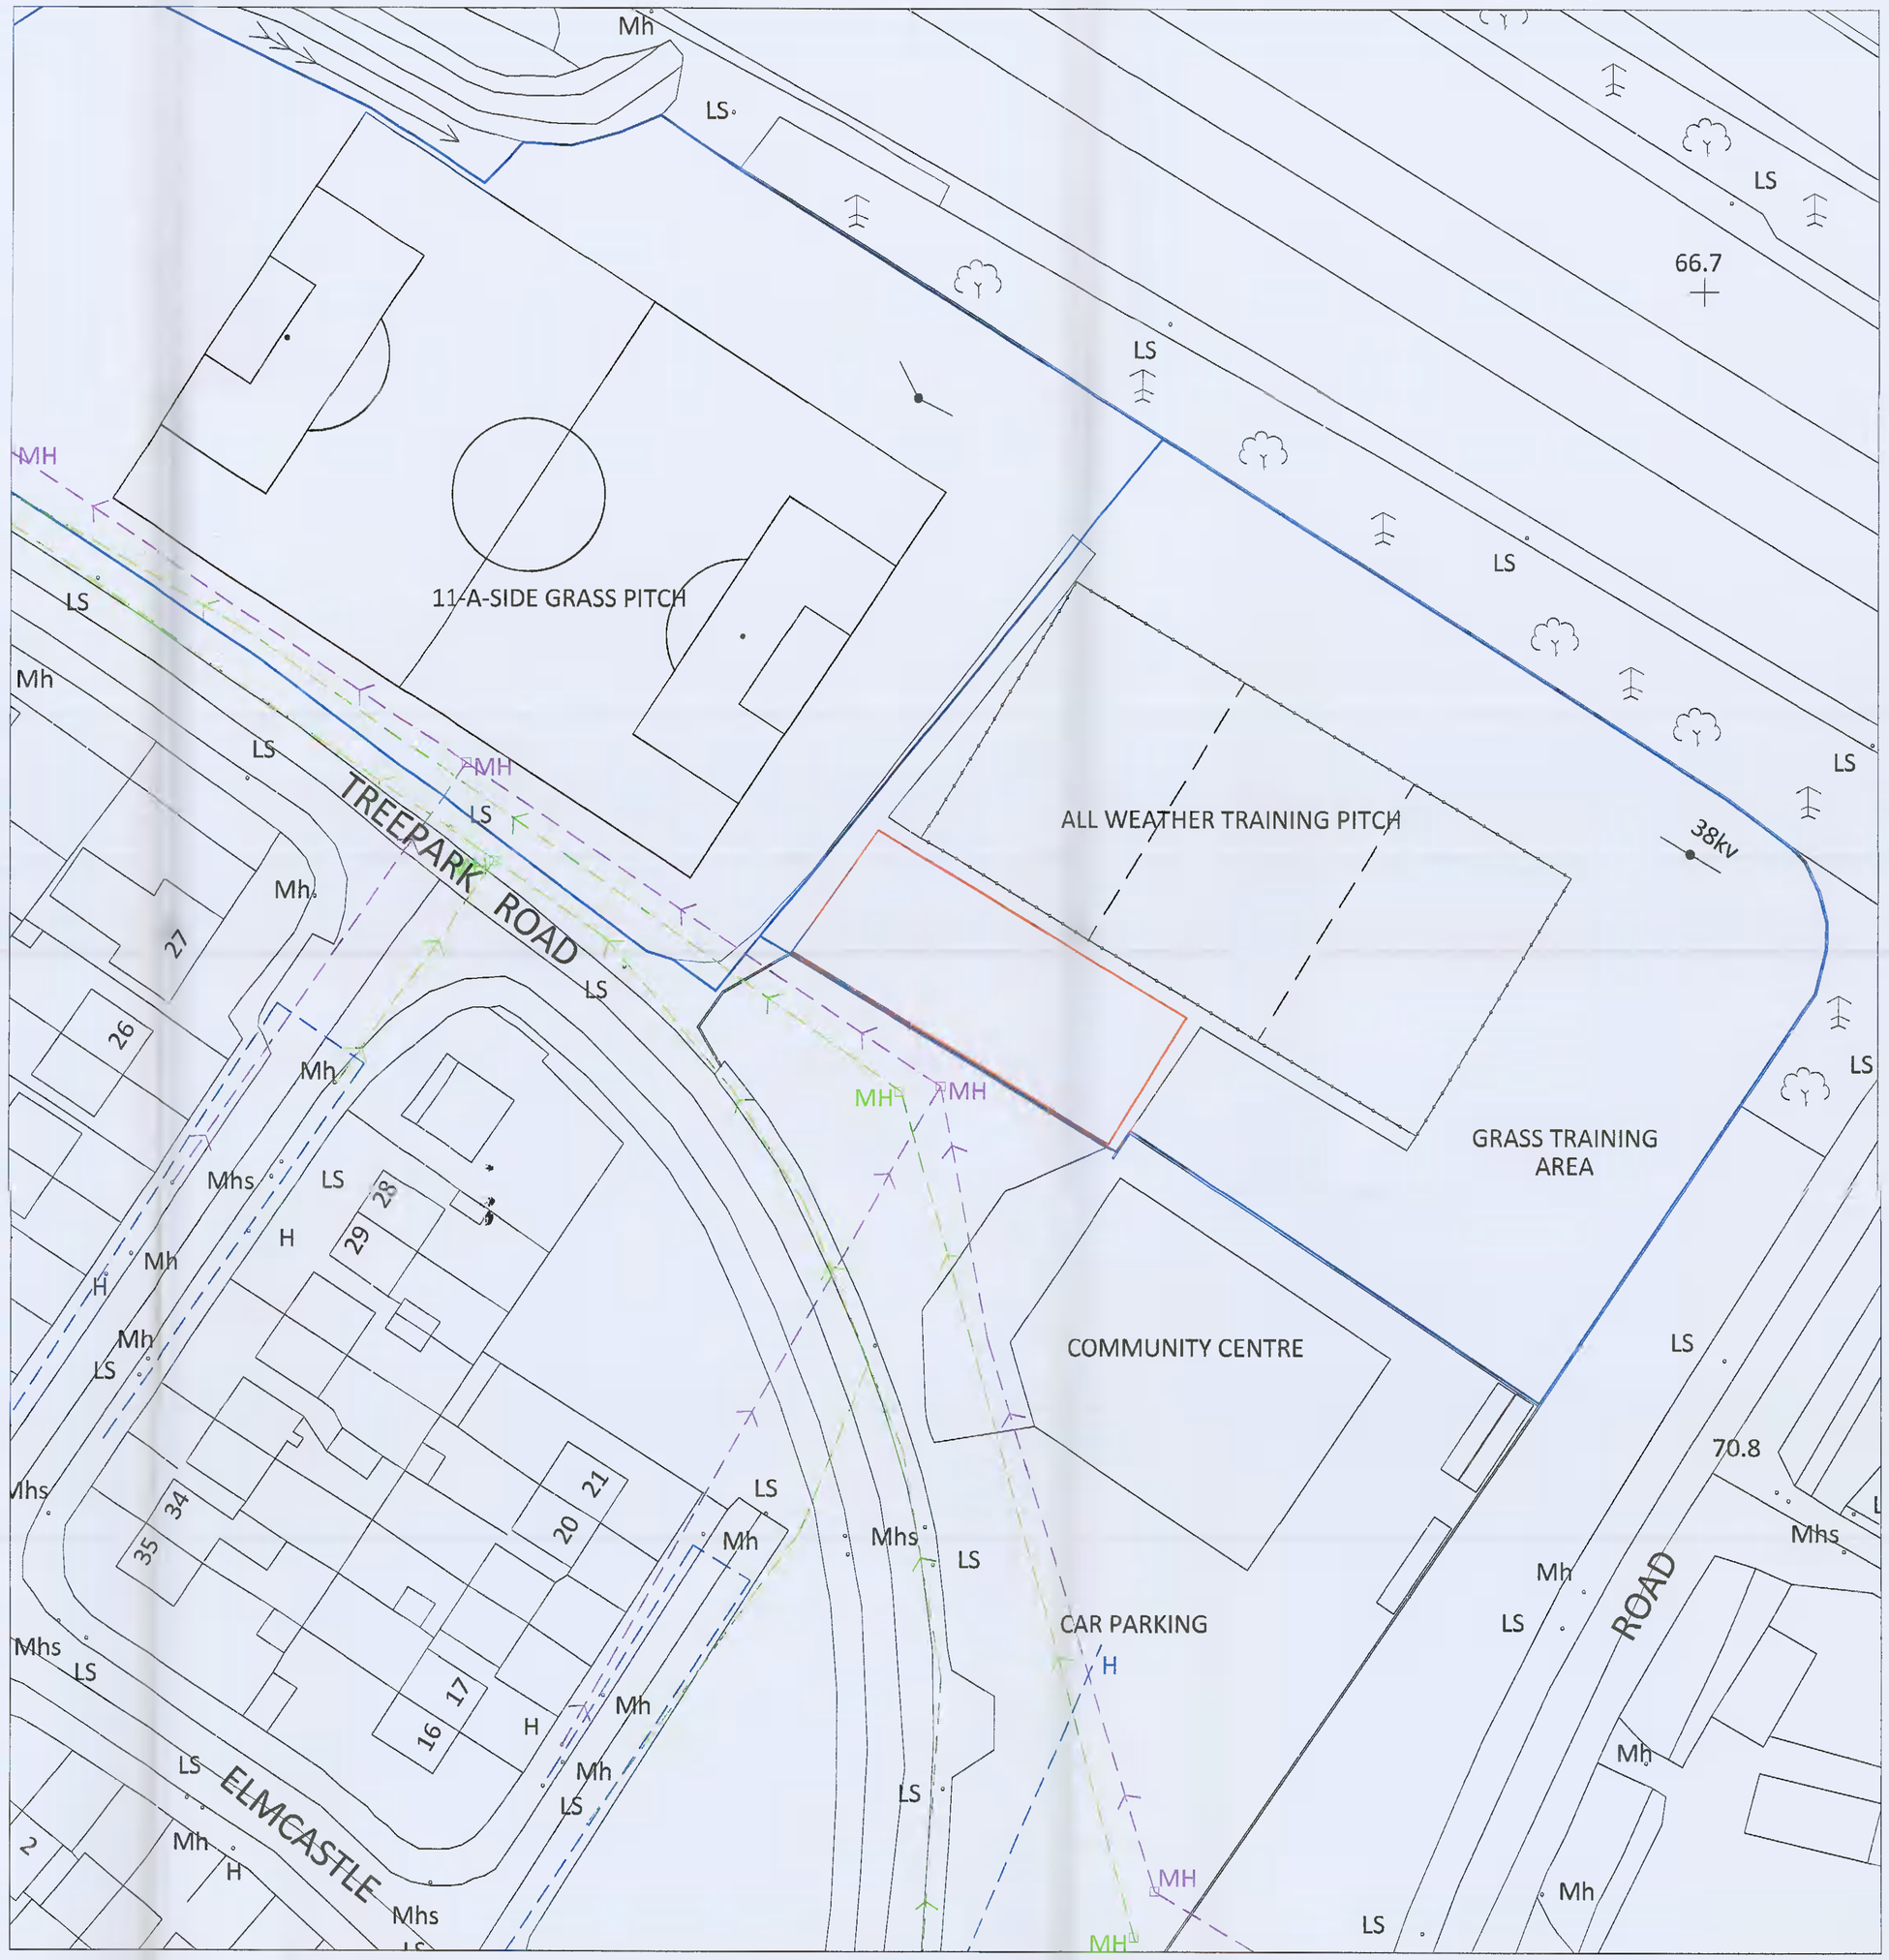

2 Existing Site Layout
scale 1:500 @ A1

Site Boundary Outlined in Red
Lands under Management Licence
Drainage - Mains Foul
Drainage - Mains Surface
Mains Water (Irish Water)

Site Location Map; Existing Site Layout; Proposed Site Layout

For Planning

NOTES :

FIGURED DIMENSIONS ONLY TO BE TAKEN FROM THIS DRAWING.
ALL DIMENSIONS TO BE CHECKED ON SITE PRIOR TO MANUFACTURE.
CONSULTANTS TO BE INFORMED IMMEDIATELY OF ANY DISCREPANCIES
BEFORE WORK PROCEEDS THIS DRAWING TO BE READ IN CONJUNCTION
WITH STRUCTURAL ENGINEERS, FIRE AND M&E DWGS. & SPECIFICATION
ALL WORK TO BE CARRIED OUT IN ACCORDANCE WITH THE CURRENT

Revision Description	Date	Rev. No.	Issued by
For Planning	24/02/2021	P01	AQ

Quinn Architectural Design Services
Planning Applications
Extension & Renovation
Presentation
Visualisation
Anthony Quinn
BSc. Hons Arch Tech
25 Elmcastle Green
Tallaght, Dublin 24
+353 858198266
aquinn.ads@gmail.com

Project No.:	2003	Scale @ A1:	varies
Project Lead:	--	Date Printed:	24.02.2021
Drawn By:	AQ	Current Rev.:	P01
Model No.:	L(00)_KAFC_PA		
Purpose:	Planning		

Project: Proposed New Clubhouse
Location: Treepark Road, Kilnamanagh, Tallaght
Client: Kilnamanagh AFC

Drawing Title: Site Location Map & Site Layouts (Existing & Proposed)
Drawing No.: LS(00)_PA

Suitability - Checked By - Date