NOTE: Refer to note relevant to job stage.

DESIGN : All drawings are for discussion purposes only and are not to be used for any other purpose.

PLANNING : All drawings are for planning purposes only and are not to be used for any other purpose. Any changes made to these drawings are subject to approval by the engineer/architect prior to any work commencing. It should also be noted that any changes at this stage can have planning implications. Figured dimensions only to be taken from this drawing.

CONSTRUCTION : Drawings are to be checked on site by the contractor before work shall commence. The engineer/architect is to be informed of discrepancy immediately. Figured dimensions only to be taken from this drawing.

NOTE : This drawing is the property of Clarke & Co. and shall not be used, reproduced or disclosed to anyone without prior written permission of Clarke & Co. and shall be returned upon request.

DOCUMENT CONTROL

(OFFICE USE ONLY) OF 08 30 ISSUE DATE: 26/01/2018 REV. 01

REV.	DATE	REVISION	CHECKED	DESCRIPTION

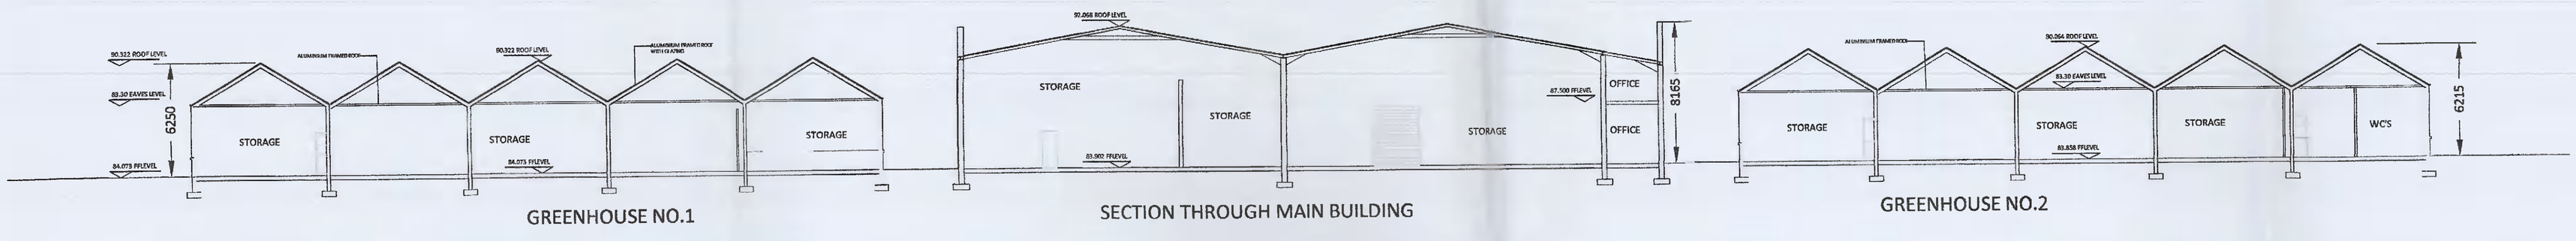

GREENHOUSE NO.1

SECTION THROUGH MAIN BUILDING

GREENHOUSE NO.2

SECTION A- A - SCALE 1:200

clarke engineers architects

CLIENT: - RGR HOLDINGS LIMITED
GREEN ISLE ROAD, COARKAGH, DUBLIN 22

PROJECT: - PLANNING RGR HOLDINGS LIMITED
GREEN ISLE ROAD, COARKAGH, DUBLIN 22

DRAWING: - SECTION A-A

DRAWN BY:	CHECKED BY:	DATE:	SCALE:
PS	RC	22.02.2021	1/200

REV.	LAYOUT	DRAWING NO:	STATUS:
0	A1	4996-02-P09	PLANNING

Clarke & Co.
Highland View Tce
Fairgreen
Naas
Co. Kildare
Republic of Ireland
t +353 45 866448
e admin@clarkeco.ie
w www.clarkeco.ie