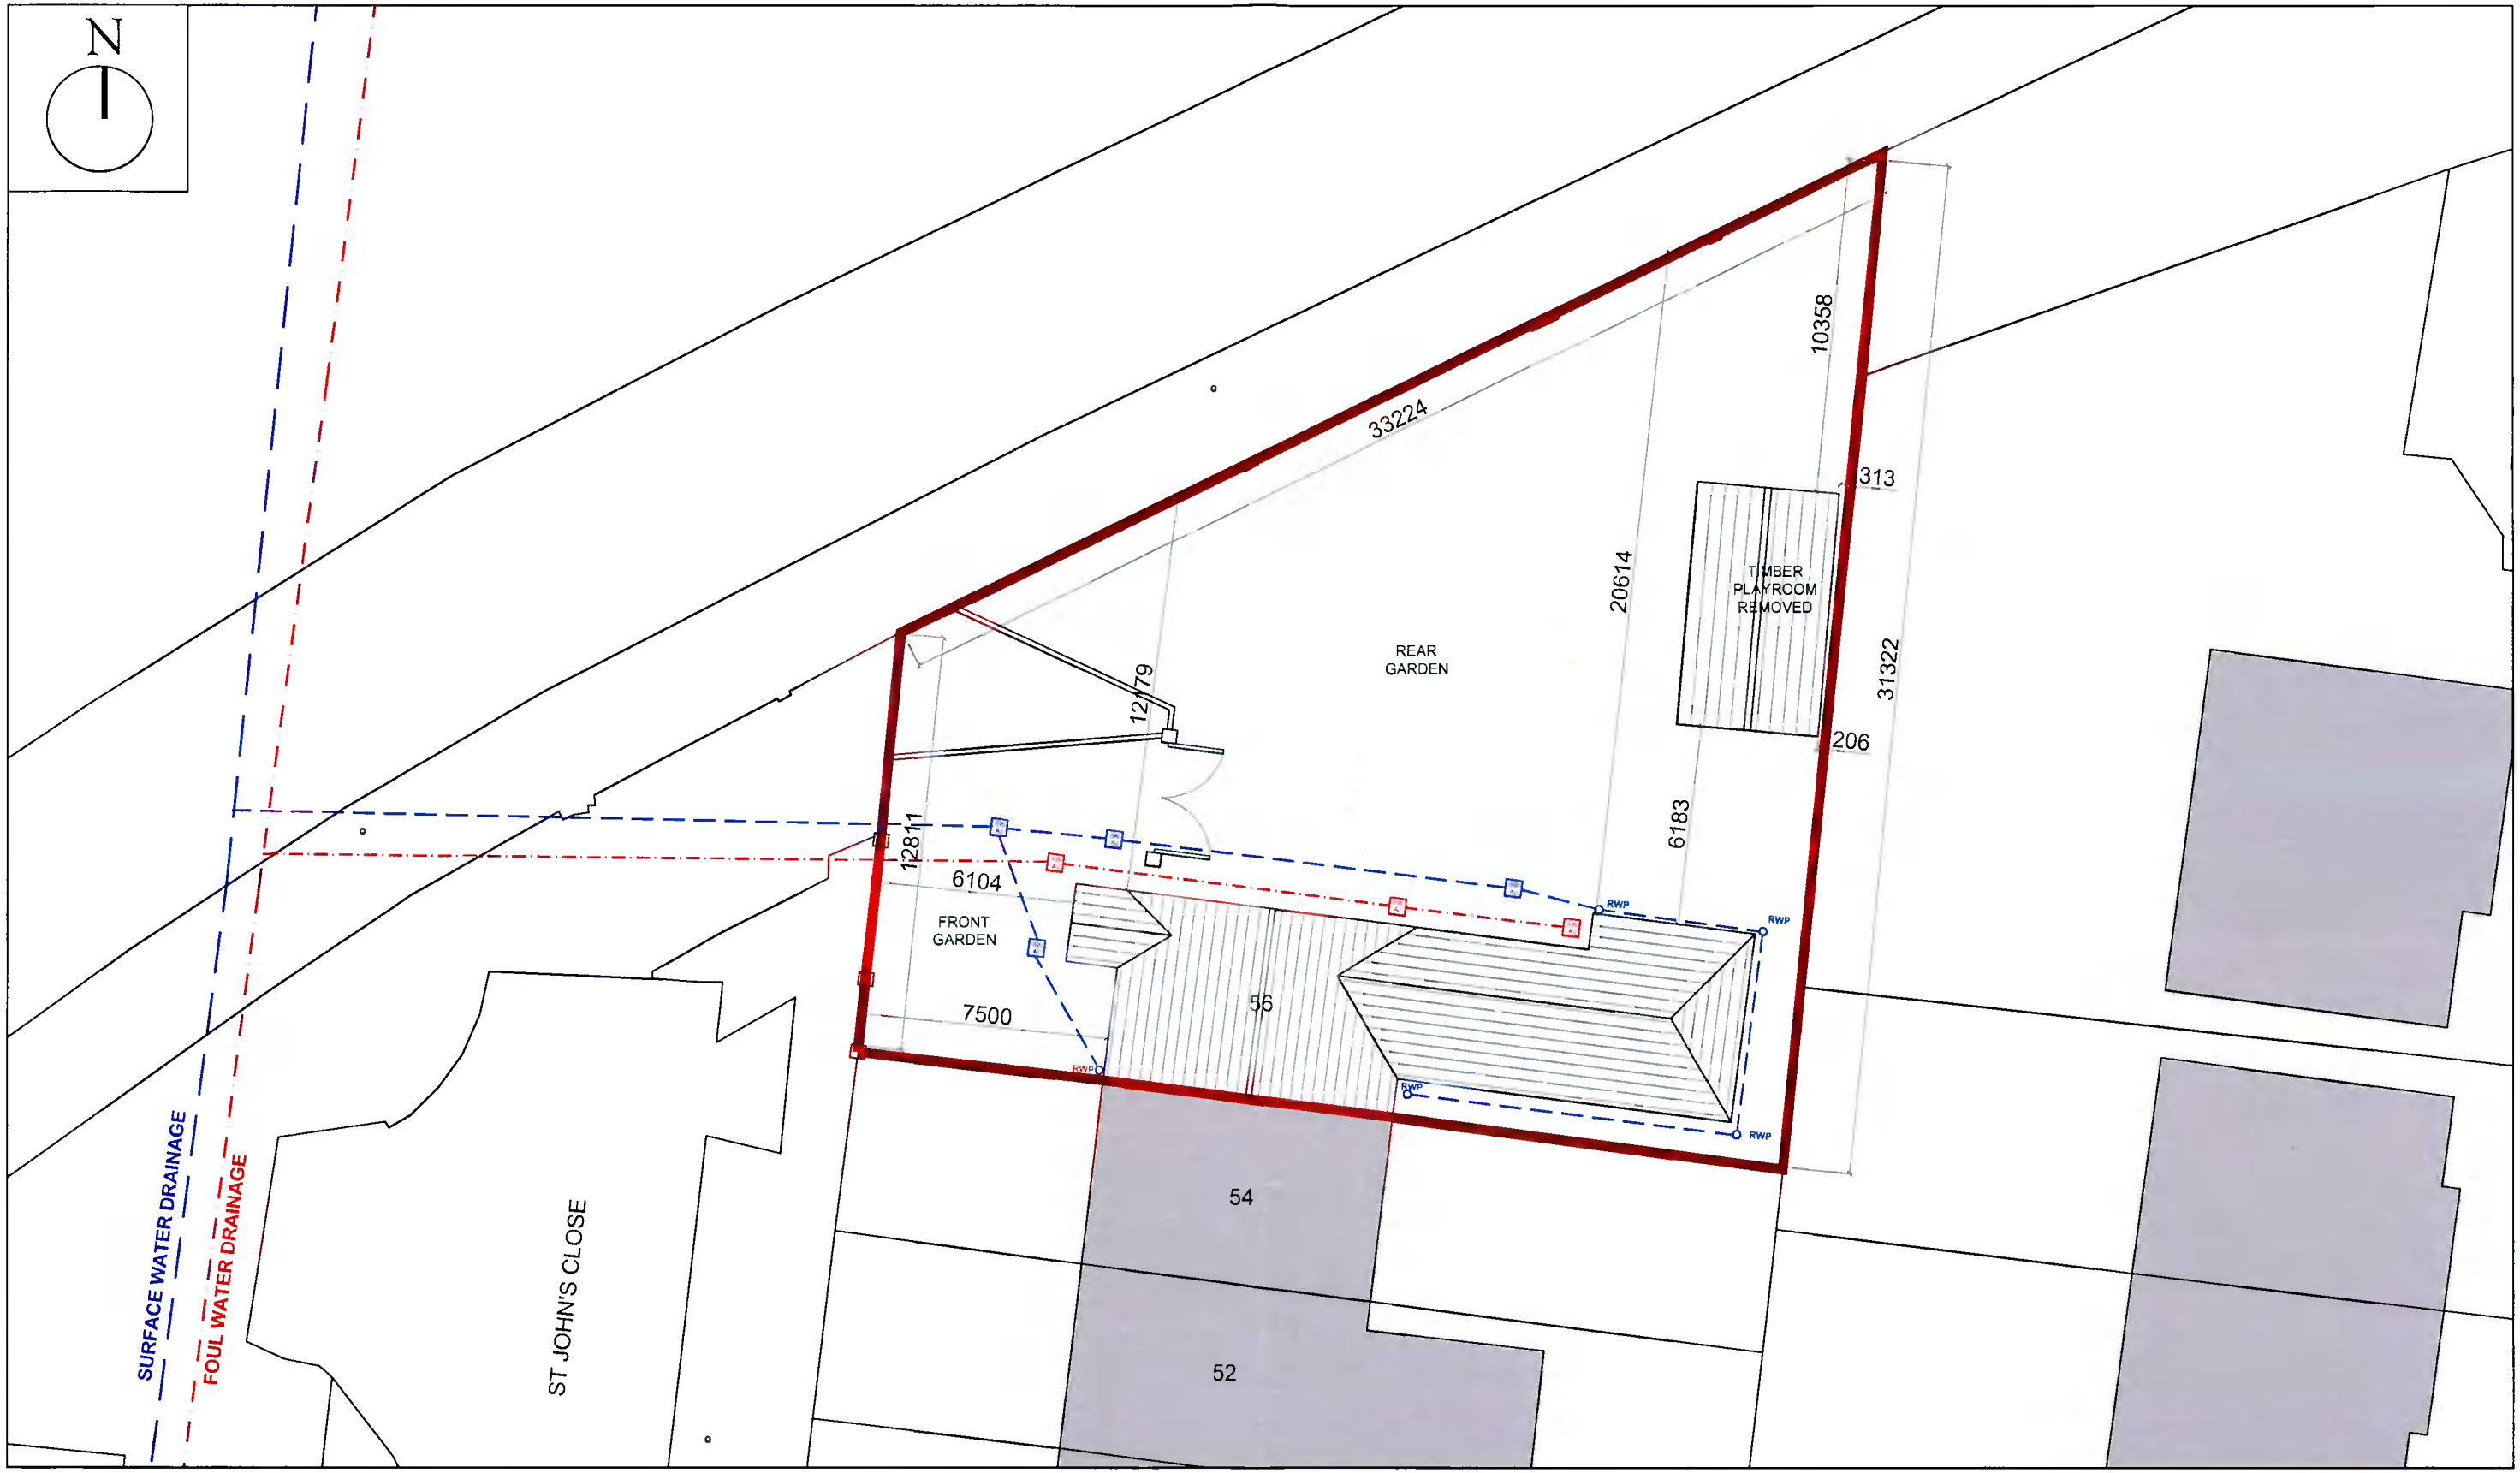

EXISTING SITE LAYOUT PLAN

Scale: 1:200

NOTES:

COPYRIGHT RESERVED. DO NOT SCALE DRAWING.
USE FIGURED DIMENSIONS ONLY.
ALL DISCREPANCIES TO BE REPORTED TO AKM CONSULTANTS LTD IMMEDIATELY.

ALL DRAWINGS TO BE READ IN CONJUNCTION WITH STRUCTURAL ENGINEERS & MECHANICAL ENGINEERS DETAILS. ALL DIMENSIONS TO BE CHECKED ON SITE BY MAIN CONTRACTOR PRIOR TO CONSTRUCTION. MAIN CONTRACTOR RESPONSIBLE FOR SET-OUT.

REVISIONS:

DATE	DESCRIPTION	NO.

AKM Design
Architecture - Planning - Engineering
Unit 4 Orchard Business Centre, 2009 Orchard Avenue, Citywest, D24
T. 353 1 4796234 E: info@akmdesign.ie
Architecture | Planning | Engineering | Building Surveying | Development Consultants

PROJECT TITLE: 56 ST JOHNS CLOSE, DUBLIN 22	DRAWN BY: MS	PROJECT CODE: -------	LEVELS & LOCATION CODE: XX	SEQUENCE NUMBER: PL100
DRAWING TITLE: EXISTING SITE LAYOUT	SCALE: 1:200	ORGANISATION CODE: AKM	DOCUMENT CODE: DR	REVISION: .
CLIENT: GARY POVEY	DATE: MAR '21	DEPARTMENT CODE: NA	ROLES CODE: A	AKM JOB NO.: 21006

DOCUMENT NO: ----------AKM-XX-ZZ-DR-A-1001

STAGE: S4 PLANNING