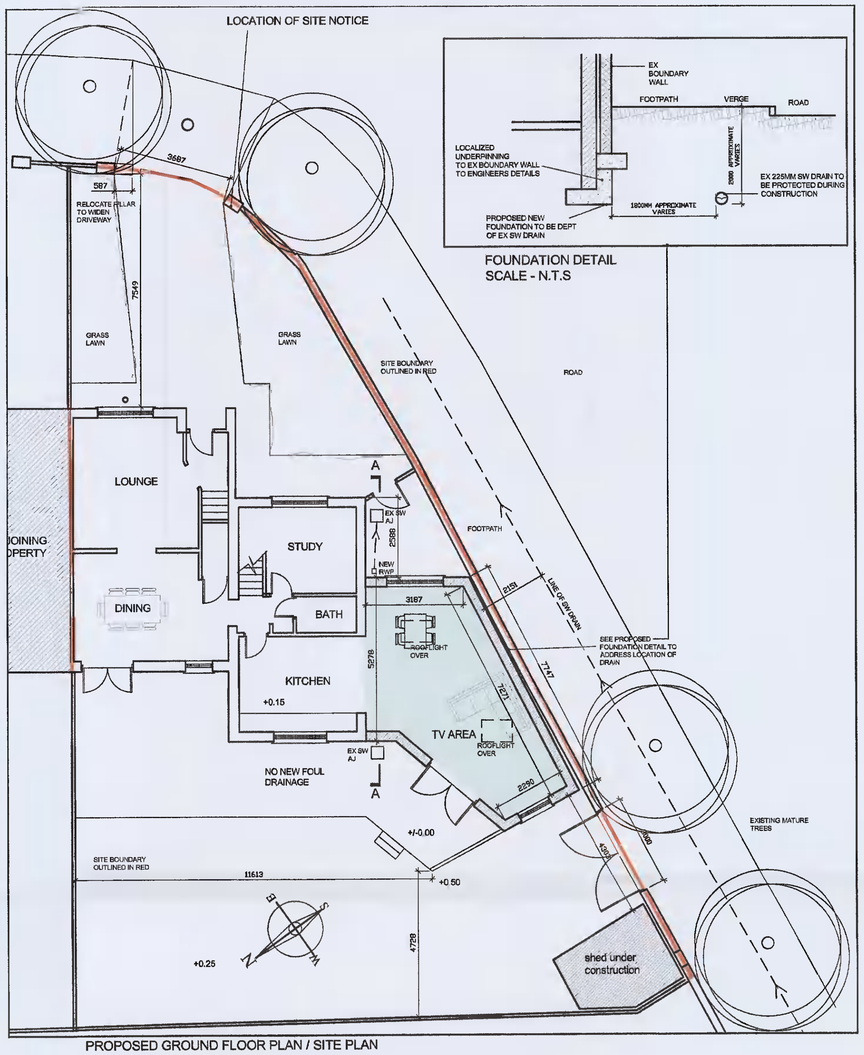

SOUTHEAST ELEVATION

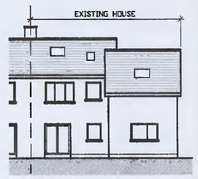

NORTHWEST ELEVATION

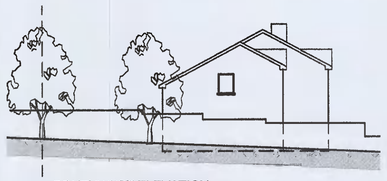

SOUTHWEST ELEVATION

EXISTING PLAN & ELEVATIONS SCALE 1-200

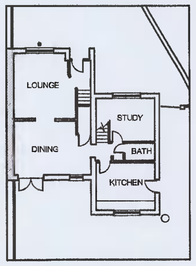

GROUND FLOOR PLAN

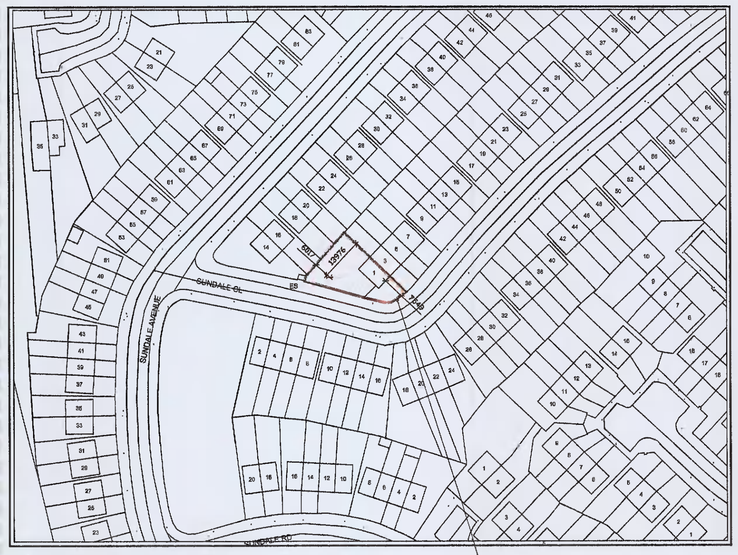

SITE LOCATION MAP - SCALE 1:1000
SEE NOTES OPPOSITE

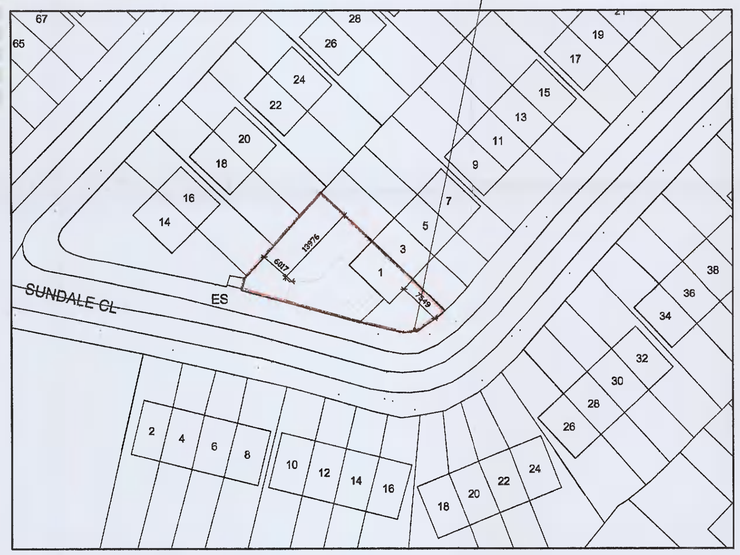

BLOCK PLAN - SCALE 1:500
SEE NOTES OPPOSITE

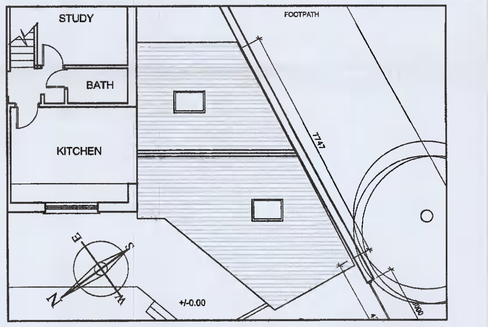

PROPOSED ROOF PLAN

PROPOSED NORTHWEST ELEVATION

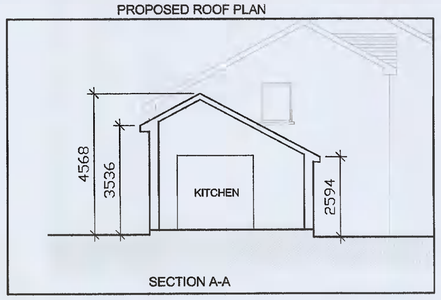

SECTION A-A

PROPOSED SOUTHEAST ELEVATION

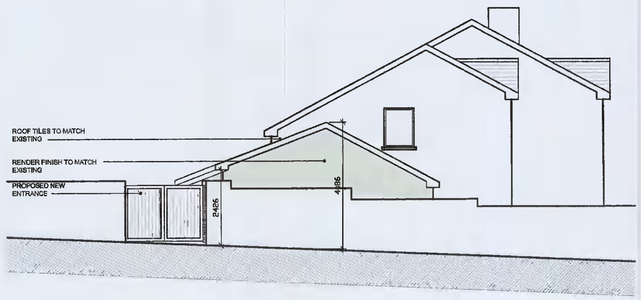

PROPOSED SOUTHWEST ELEVATION

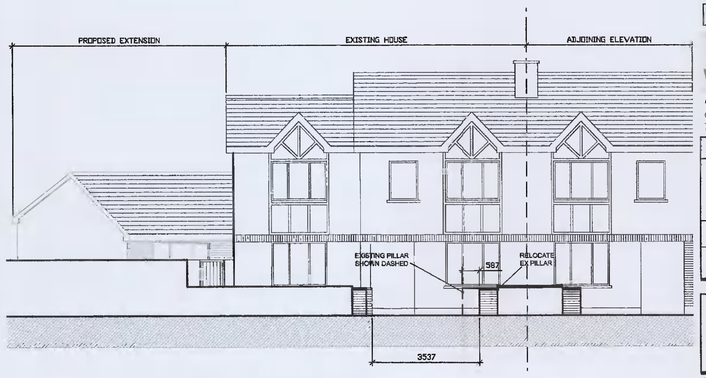

PROPOSED SOUTHEAST CONTIGUOUS ELEVATION

NOTES:
DO NOT SCALE FROM THIS DRAWING.

ALL DIMENSIONS TO BE CHECKED ON SITE AND ANY DISCREPANCIES TO BE REPORTED IMMEDIATELY.

CERTAIN ELEMENTS OF THE ORIGINAL SURVEY MAY HAVE BEEN ESTIMATED.

DRAINAGE SHOWN MAY BE INDICATIVE AND SHOULD BE CHECKED ONSITE

THIS DRAWING IS TO BE READ IN CONJUNCTION WITH ALL OTHER RELEVANT DRAWINGS, SCHEDULES AND SPECIFICATIONS.

THIS DRAWING IS FOR PLANNING PURPOSES ONLY AND MUST NOT BE USED FOR CONSTRUCTION.

Description:
Digital Cartographic Model (DCM)

Publisher / Source:
Ordnance Survey Ireland (OSi)

Data Source / Reference:
PRIME2

File Format:
Autodesk AutoCAD (DWG_R2013)

File Name:
v_50191494_1.dwg

Clip Extent / Area of Interest (AOI):
LLX,LLY= 706046.47,726833.47
LRX,LRY= 706282.47,726833.47
ULX,ULY= 706049.47,726605.47
URX,URY= 706282.47,726605.47

Projection / Spatial Reference:
Projection= IRENET95_Irish_Transverse_Mercator

Centre Point Coordinates:
X,Y= 706165.97,726719.47

Reference Index:
Map Series | Map Sheets
1:1,000 | 3388-18

Data Extraction Date:
Date= 10-May-2021

Source Data Release:
DCLMS Release V1.139.112

Product Version:
Version= 1.3

License / Copyright:
Ordnance Survey Ireland 'Terms of Use' apply.
Please visit 'www.osi.ie/about/terms-conditions'.

© Ordnance Survey Ireland, 2021

Compiled and published by Ordnance Survey Ireland, Phoenix Park, Dublin 8, Ireland.

Unauthorised reproduction infringes Ordnance Survey Ireland and Government of Ireland copyright.

All rights reserved. No part of this publication may be copied, reproduced or transmitted in any form or by any means without the prior written permission of the copyright owners.

The representation on this map of a road, track or footpath is not evidence of the existence of a right of way.

Ordnance Survey maps never show legal property boundaries, nor do they show ownership of physical features.

© Suirbhéireacht Ordanáis Éireann, 2021

Arna thiomsú agus arna fhoilsiú ag Suirbhéireacht Ordanáis Éireann, Páirc an Fhionnuisce, Baile Átha Cliath 8, Éire.

Sáraíonn atáirgeadh neamhúdaraithe cóipcheart Shuirbhéireacht Ordanáis Éireann agus Rialtas na hÉireann.

Gach cead ar cosnamh. Ní ceadmhach aon chuid den fhoilseachán seo a chóipeáil, a athúsáid nó a tharchur in aon fhoirm ná ar aon bhealach gan cead i scríbhinn roimh ré ó úinéirí an chóipchirt.

Ní thionann bóthair, bealach nó cosán a bheith ar an léarscáil seo agus fianaise ar chead dul.

Ní thaispeánann léarscáil de chuid Ordanáis Shuirbhéireacht na hÉireann teorann phoiblí dleathúil de mhaoin riamh, ná cláréireacht de ghnéithe fréaclúla.

INDICATES PROPOSED EXTENSION

www.DublinPlanning.ie
Architecture - Surveying - Project Management
email. info@dublinplanning.com, phone. +353 87 6668016
77 LOWER CAMDEN STREET, ST. KEVIN'S, DUBLIN 2

ISSUED FOR PLANNING PURPOSES ONLY

client: MS EWA BERTHOLD
1 SUNDALE CLOSE,
TALLAGHT. DUBLIN 24

drawn: PETER KAVANAGH

drawing: PLANS, ELEVATION, SECTION, SITE LOCATION MAP BLOCK PLAN.

description: PROPOSED GROUND FLOOR EXTENSION TO SIDE, WIDENING OF DRIVEWAY TO FRONT AND NEW ENTRANCE TO SIDE

scale: 1:100 & AS SHOWN

date: 19.04.21

dwg. no. P-01

THIS DRAWING IS COPYRIGHT & THE PROPERTY OF DUBLIN PLANNING & MUST NOT BE COPIED, ALTERED OR COMMUNICATED TO A THIRD PARTY WITHOUT WRITTEN AUTHORISATION.