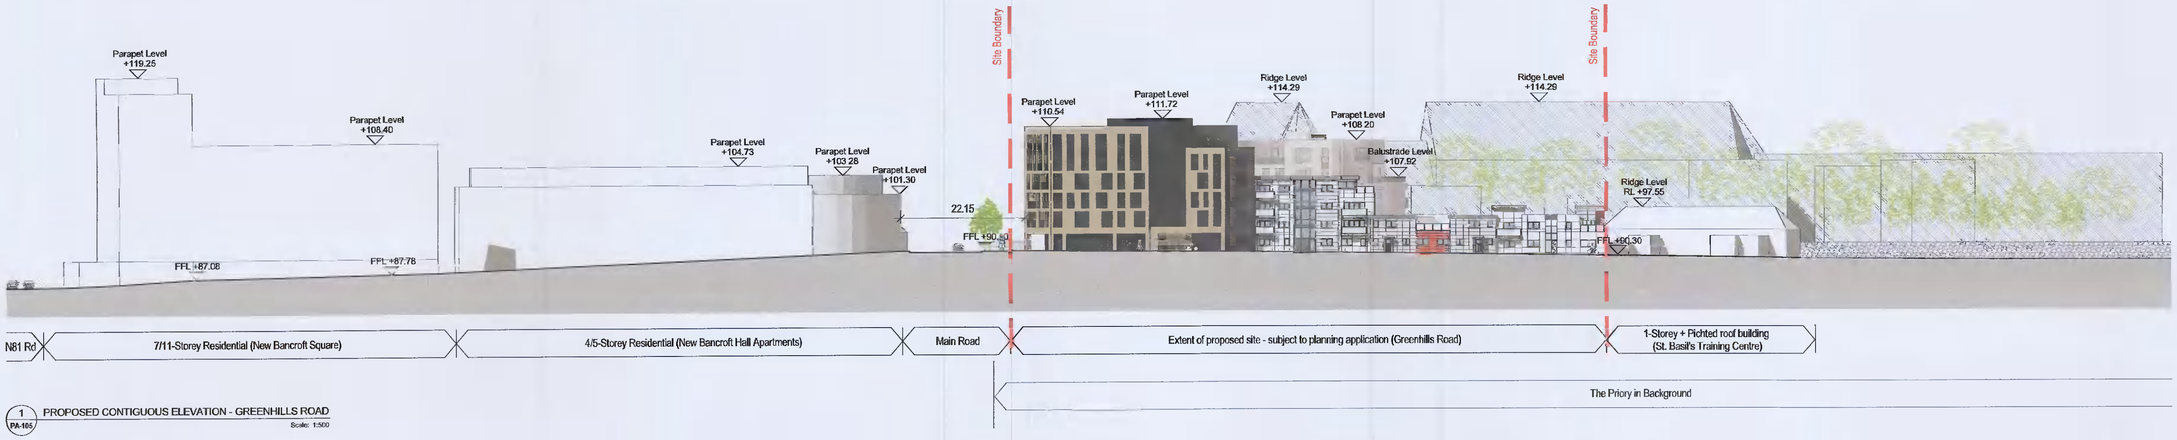

1 PA-105 PROPOSED CONTIGUOUS ELEVATION - GREENHILLS ROAD

Scale: 1:500

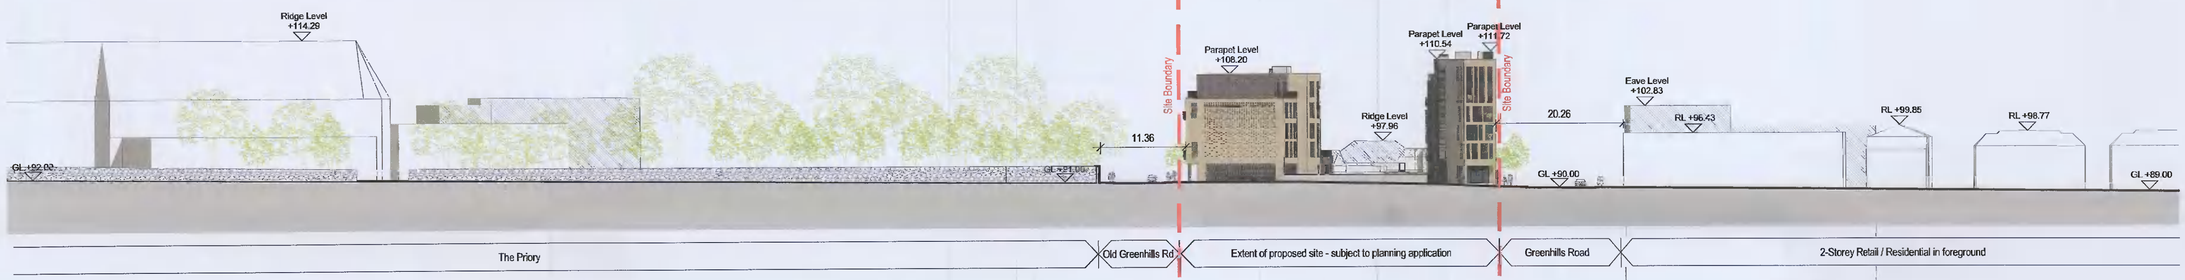

2 PA-105 PROPOSED CONTIGUOUS ELEVATION - MAIN STREET

Scale: 1:500

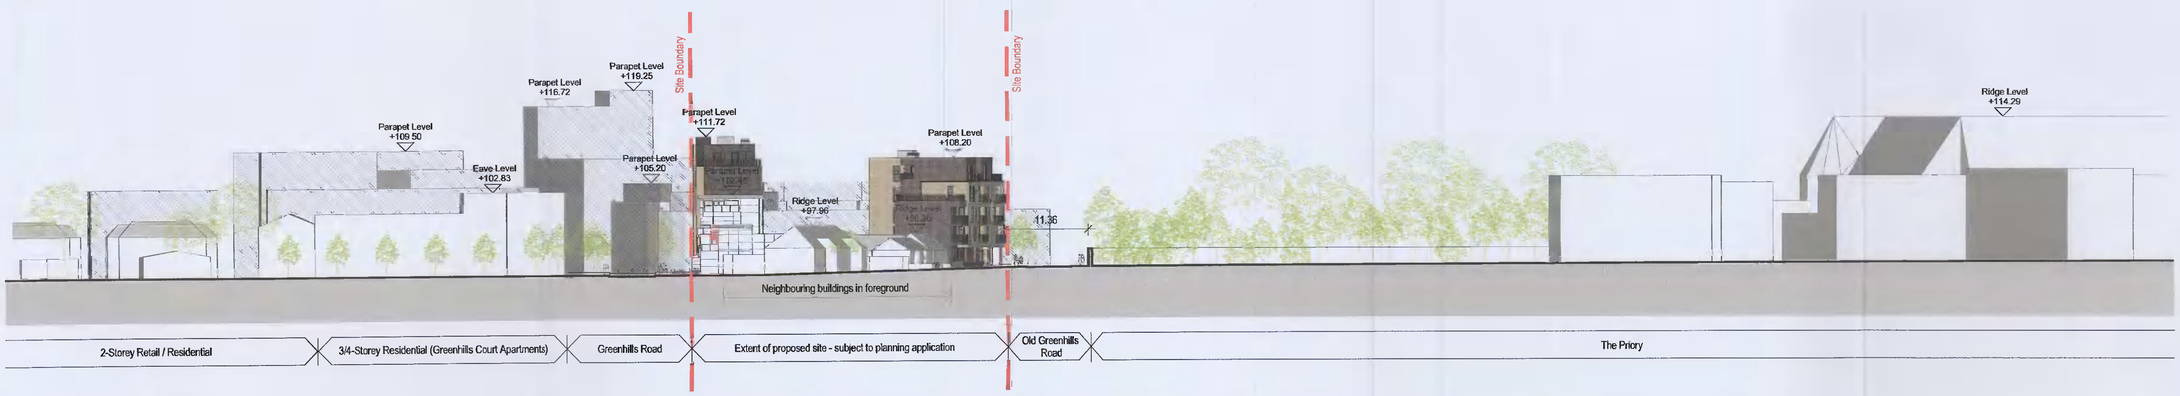

3 PA-105 PROPOSED CONTIGUOUS ELEVATION FROM NORTH

Scale: 1:500

COPYRIGHT:
The design and details shown on this drawing are applicable to their project only and may not be reproduced in whole or in part or be used for any other project or purpose without the written permission of TOT Architects with whom copyright resides.

DO NOT SCALE from this drawing. Use figured dimensions. Contractor to check all dimensions on site prior to commencement of works. Any discrepancies are to be referred to the ARCHITECT.

KEY PLAN:

REVISIONS

DATE	REV.	BY.	CHECKED	DESCRIPTION
17.05.2021	*	JM	BM	ISSUED FOR PLANNING

TOT ARCHITECTS

REGISTERED OFFICE
49 Upper Mount Street
Dublin 2, Ireland

T [redacted]
W [redacted]
E [redacted]

PROJECT:
GREENHILLS ROAD
DEVELOPMENT

STAGE:
PLANNING

DRAWING TITLE:
PROPOSED
CONTIGUOUS ELEVATIONS

DATE:	MAY 2021
SCALE:	1:500
DRAWN:	JM
CHECKED:	BM
JOB NO:	19-118
FILE NAME:	

DRAWING NO.
19118-PA-105

SHEET SIZE: A1L
REVISION: *