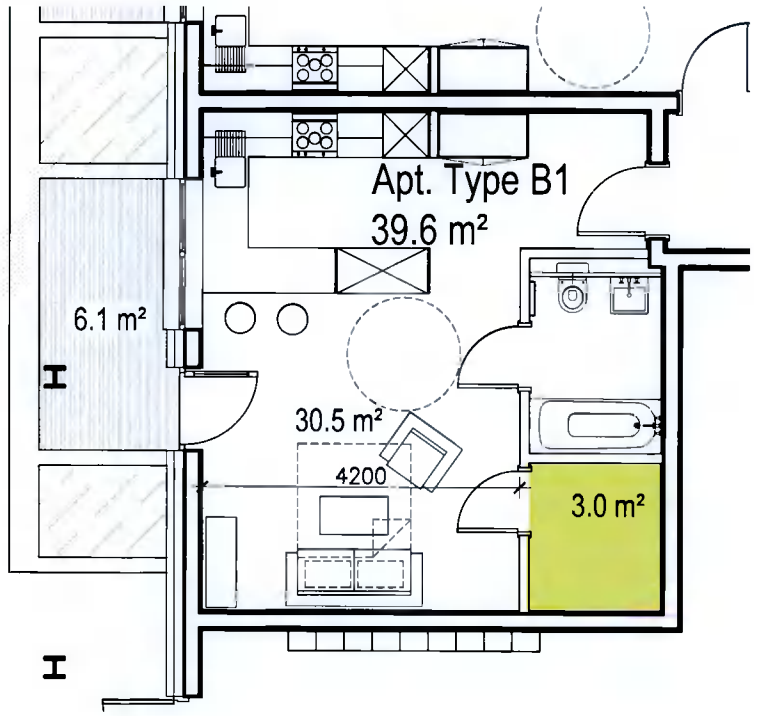

1 / PA-608 Apartment Type B1

Scale: 1:100

COPYRIGHT:
The design and details shown on this drawing are applicable to their project only and may not be reproduced in whole or in part or be used for any other project or purpose without the written permission of TOT Architects with whom copyright resides

DO NOT SCALE from this drawing. Use figured dimensions. Contractor to check all dimensions on site prior to commencement of works. Any discrepancies are to be referred to the ARCHITECT.

N

LEGEND:

3.0 m² STORAGE AREA

REVISIONS

DATE	REV	BY	CHECKED	DESCRIPTION
17.05.2021	*	WK	BM	ISSUED FOR PLANNING

TOT ARCHITECTS

REGISTERED OFFICE
49 Upper Mount Street
Dublin 2, Ireland

T +353 1 705 7800
W www.totarch.ie
E info@totarch.ie

PROJECT
GREENHILLS ROAD
DEVELOPMENT

STAGE
PLANNING

DRAWING TITLE:
Apartment Type B1

DATE:	APRIL 2021	DRAWING NO:	19118-PA-608
SCALE:	1:100		
DRAWN:	WK		
CHECKED:	BM	SHEET SIZE:	REVISION
JOB NO:	19-118	A3L	*
FILE NAME:			

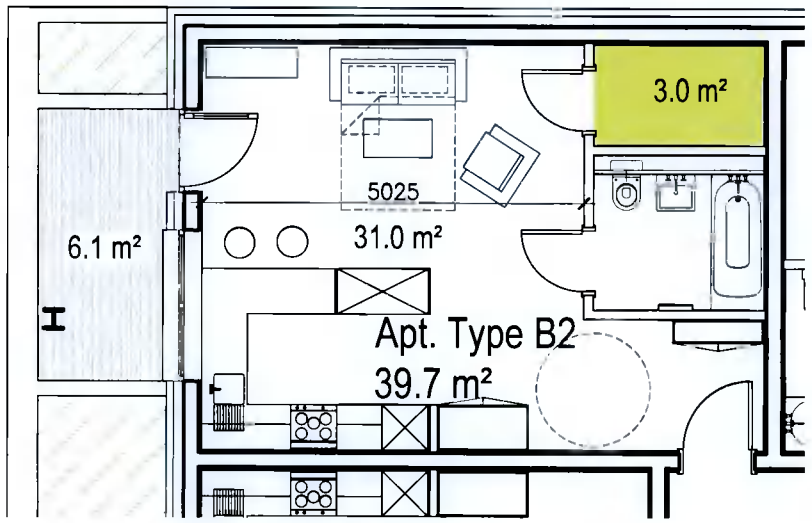

1 / PA-609 Apartment Type B2

Scale: 1:100

COPYRIGHT:
The design and details shown on this drawing are applicable to their project only and may not be reproduced in whole or in part or be used for any other project or purpose without the written permission of TOT Architects with whom copyright resides.

DO NOT SCALE from this drawing. Use figured dimensions. Contractor to check all dimensions on site prior to commencement of works. Any discrepancies are to be referred to the ARCHITECT.

N

LEGEND:

3.0 m² STORAGE AREA

REVISIONS

DATE	REV	BY	CHECKED	DESCRIPTION
17.05.2021	*	WK	BM	ISSUED FOR PLANNING

TOT ARCHITECTS

REGISTERED OFFICE
49 Upper Mount Street
Dublin 2, Ireland

T +353 1 703 7800
W www.totarch.ie
E info@totarch.ie

PROJECT:
GREENHILLS ROAD
DEVELOPMENT

STAGE
PLANNING

DRAWING TITLE:
Apartment Type B1

DATE:	APRIL 2021	DRAWING NO.	19118-PA-609
SCALE:	1:100		
DRAWN:	WK		
CHECKED:	BM	SHEET SIZE: A3L	REVISION: *
JOB NO.	19-118		
FILE NAME			