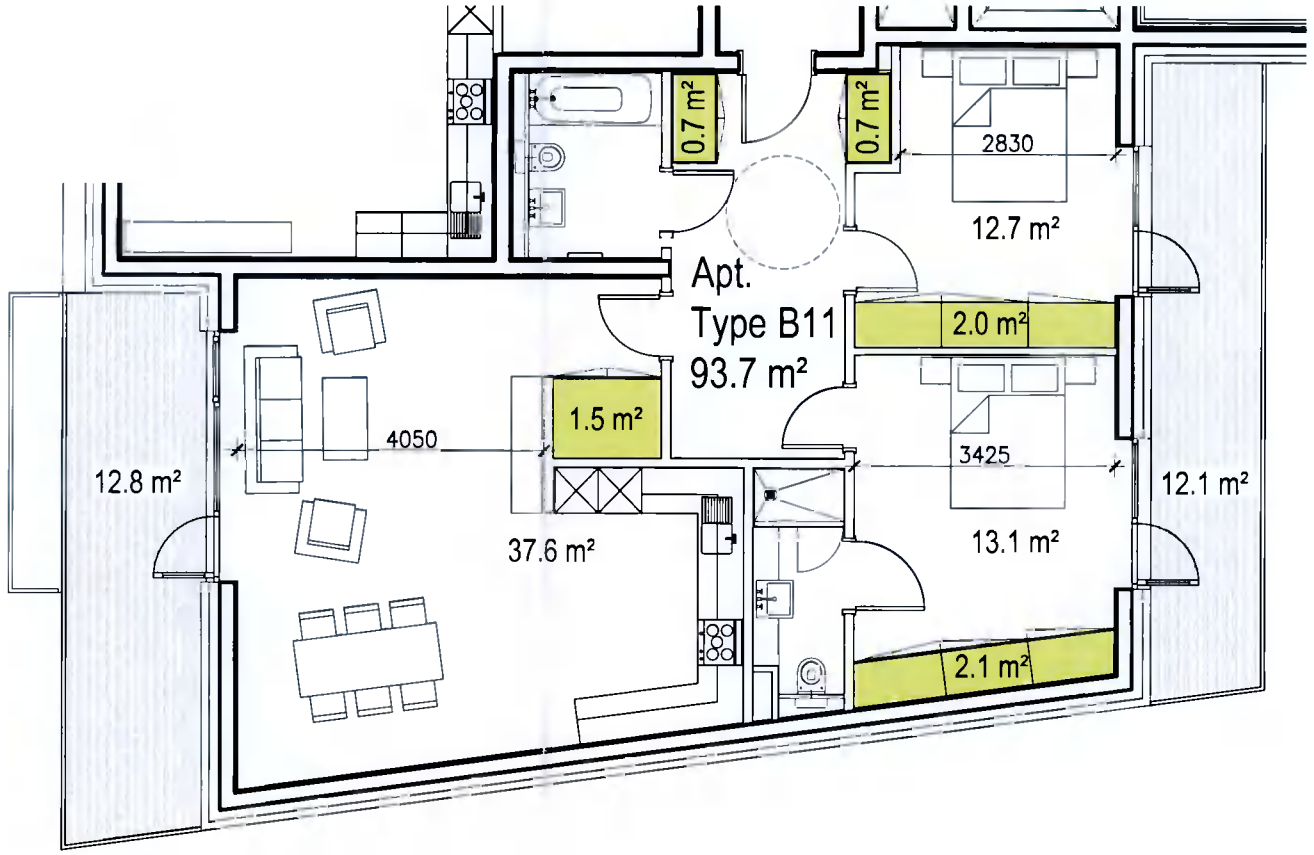

1 / PA-618 Apartment Type B11

Scale: 1:100

COPYRIGHT:
The design and details shown on this drawing are applicable to their project only and may not be reproduced in whole or in part or be used for any other project or purpose without the written permission of TOT Architects with whom copyright resides.

DO NOT SCALE from this drawing. Use figured dimensions. Contractor to check all dimensions on site prior to commencement of works. Any discrepancies are to be referred to the ARCHITECT.

N

LEGEND:

7.0 m² STORAGE AREA

REVISIONS

DATE	REV	BY	CHECKED	DESCRIPTION
17 05 2021	*	WK	BM	ISSUED FOR PLANNING

TOT ARCHITECTS

REGISTERED OFFICE
49 Upper Mount Street
Dublin 2, Ireland
T +353 1 703 7800
W www.totarch.ie
E info@totarch.ie

PROJECT
GREENHILLS ROAD
DEVELOPMENT

STAGE:
PLANNING

DRAWING TITLE:
Apartment Type B11

DATE:	APRIL 2021	DRAWING NO:	19118-PA-618
SCALE:	1:100		
DRAWN:	WK		
CHECKED:	BM	SHEET SIZE:	REVISION:
JOB NO:	19-118	A3L	*
FILE NAME:			

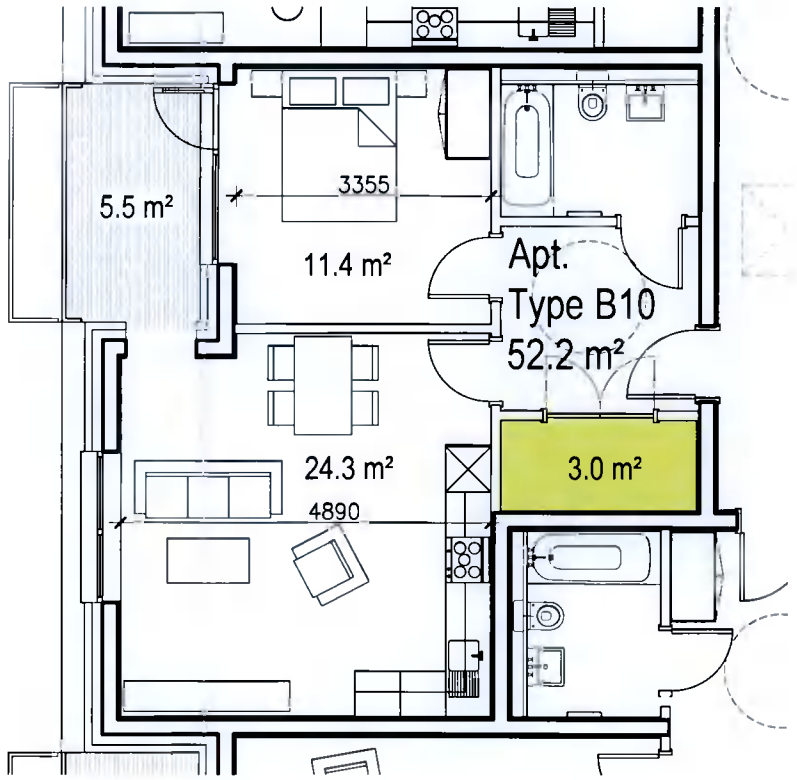

1
PA-617

Apartment Type B10

Scale: 1:100

COPYRIGHT
The design and details shown on this drawing are applicable to their project only and may not be reproduced in whole or in part or be used for any other project or purpose without the written permission of TOT Architects with whom copyright resides.

DO NOT SCALE from this drawing. Use figured dimensions. Contractor to check all dimensions on site prior to commencement of works. Any discrepancies are to be referred to the ARCHITECT.

N

LEGEND:

3.0 m² STORAGE AREA

REVISIONS

DATE	REV.	BY	CHECKED	DESCRIPTION
17 05 2021	*	WK	BM	ISSUED FOR PLANNING

TOT ARCHITECTS

REGISTERED OFFICE
49 Upper Mount Street
Dublin 2, Ireland

T +353 1 705 7800
W www.totarch.ie
E info@totarch.ie

PROJECT
GREENHILLS ROAD
DEVELOPMENT

STAGE
PLANNING

DRAWING TITLE:
Apartment Type B10

DATE	APRIL 2021	DRAWING NO.	
SCALE	1:100	19118-PA-617	
DRAWN	WK		
CHECKED	BM	SHEET SIZE	REVISION
JOB NO	19-118	A3L	*
FILE NAME			