A0

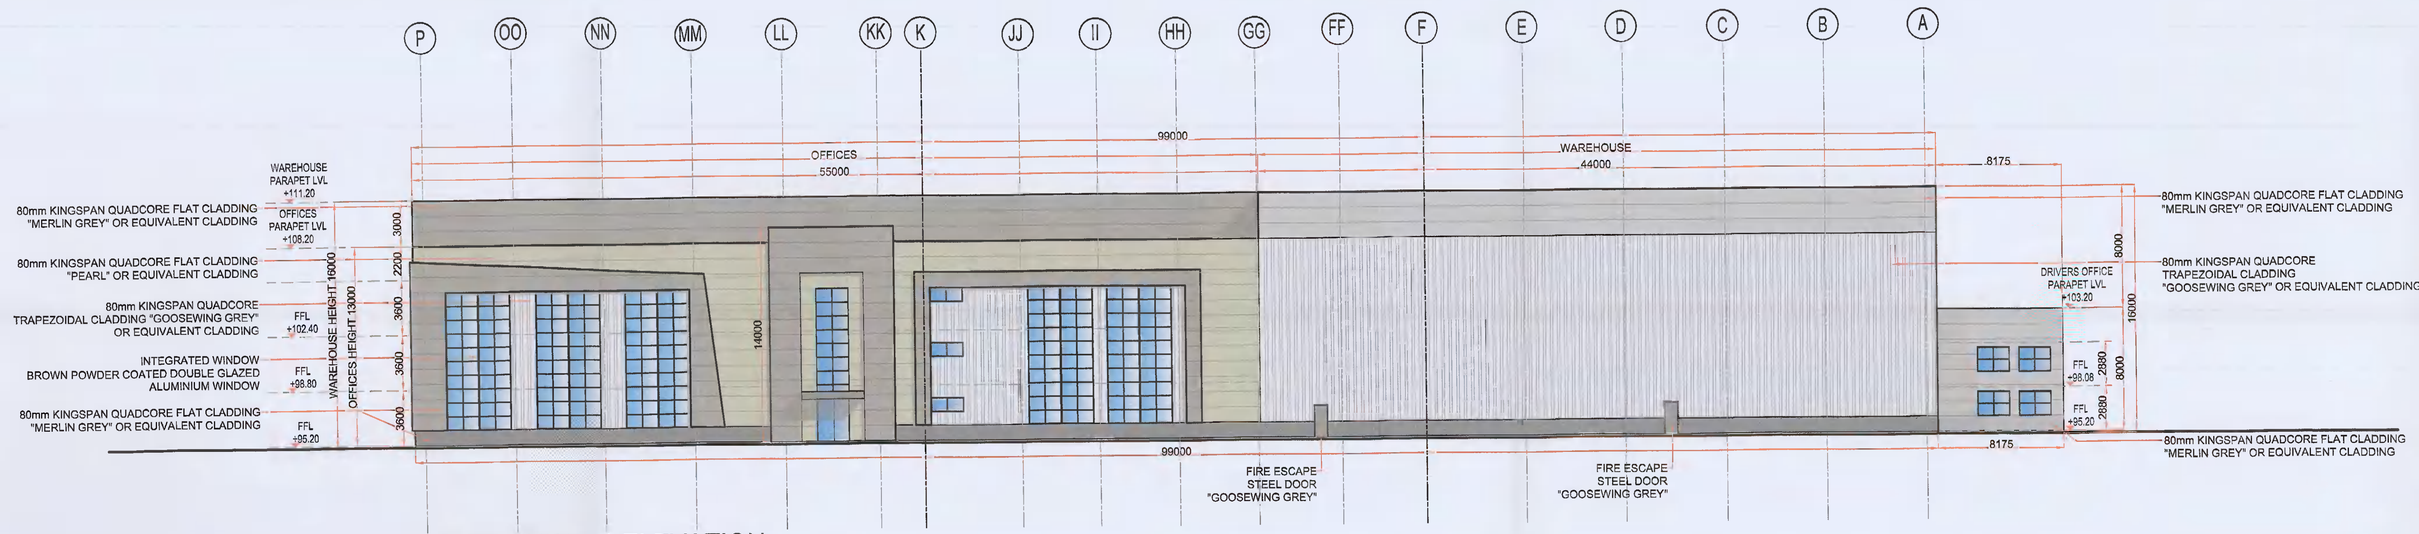


## FRONT (SOUTH) ELEVATION

SCALE 1:200

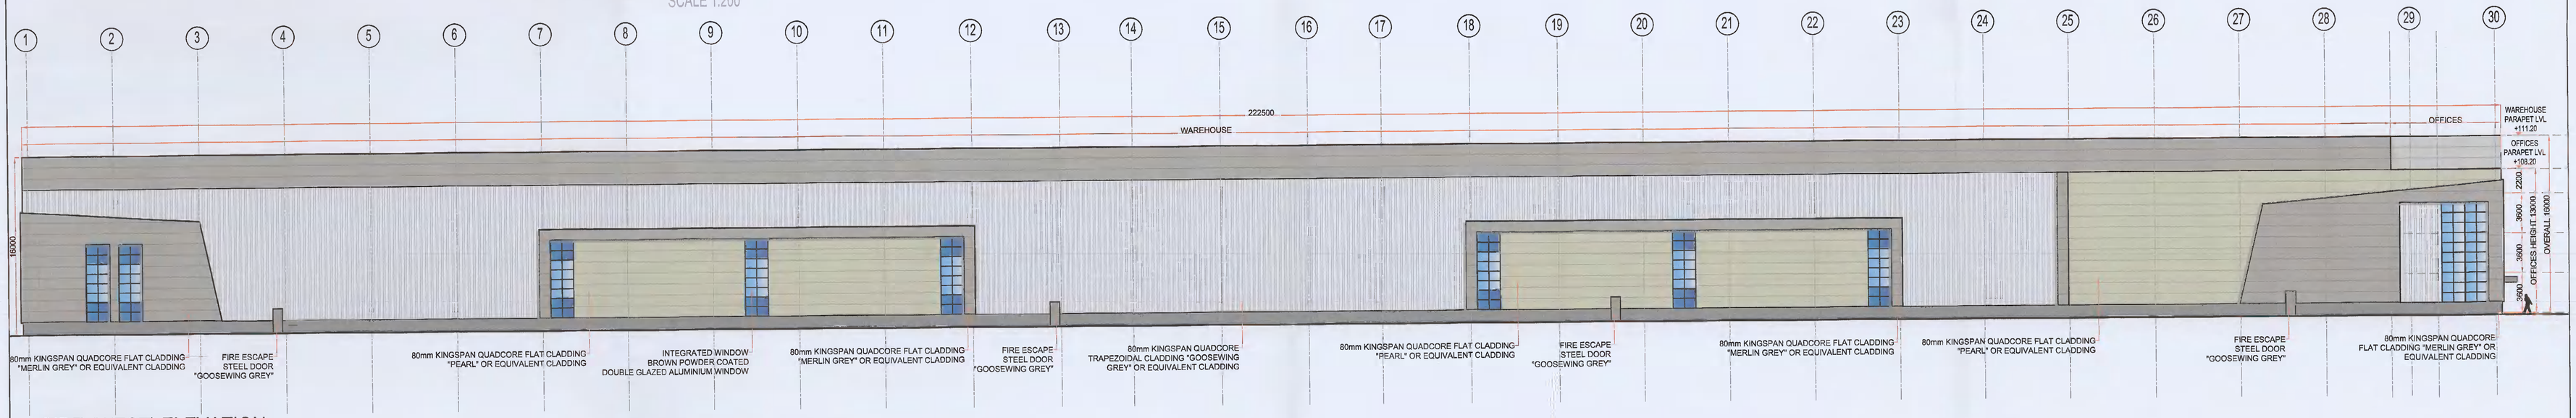


## SIDE (WEST) ELEVATION

SCALE 1:200

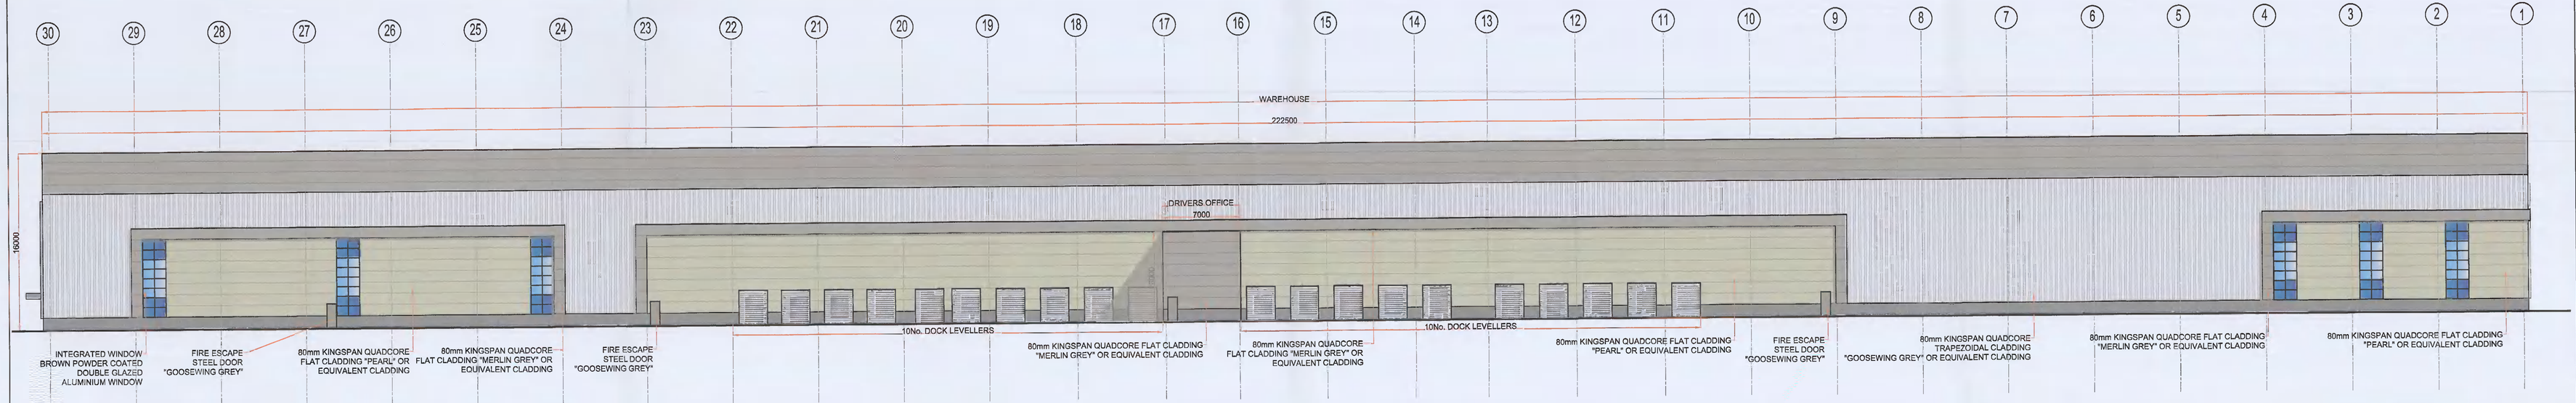


## SIDE (EAST) ELEVATION

SCALE 1:200

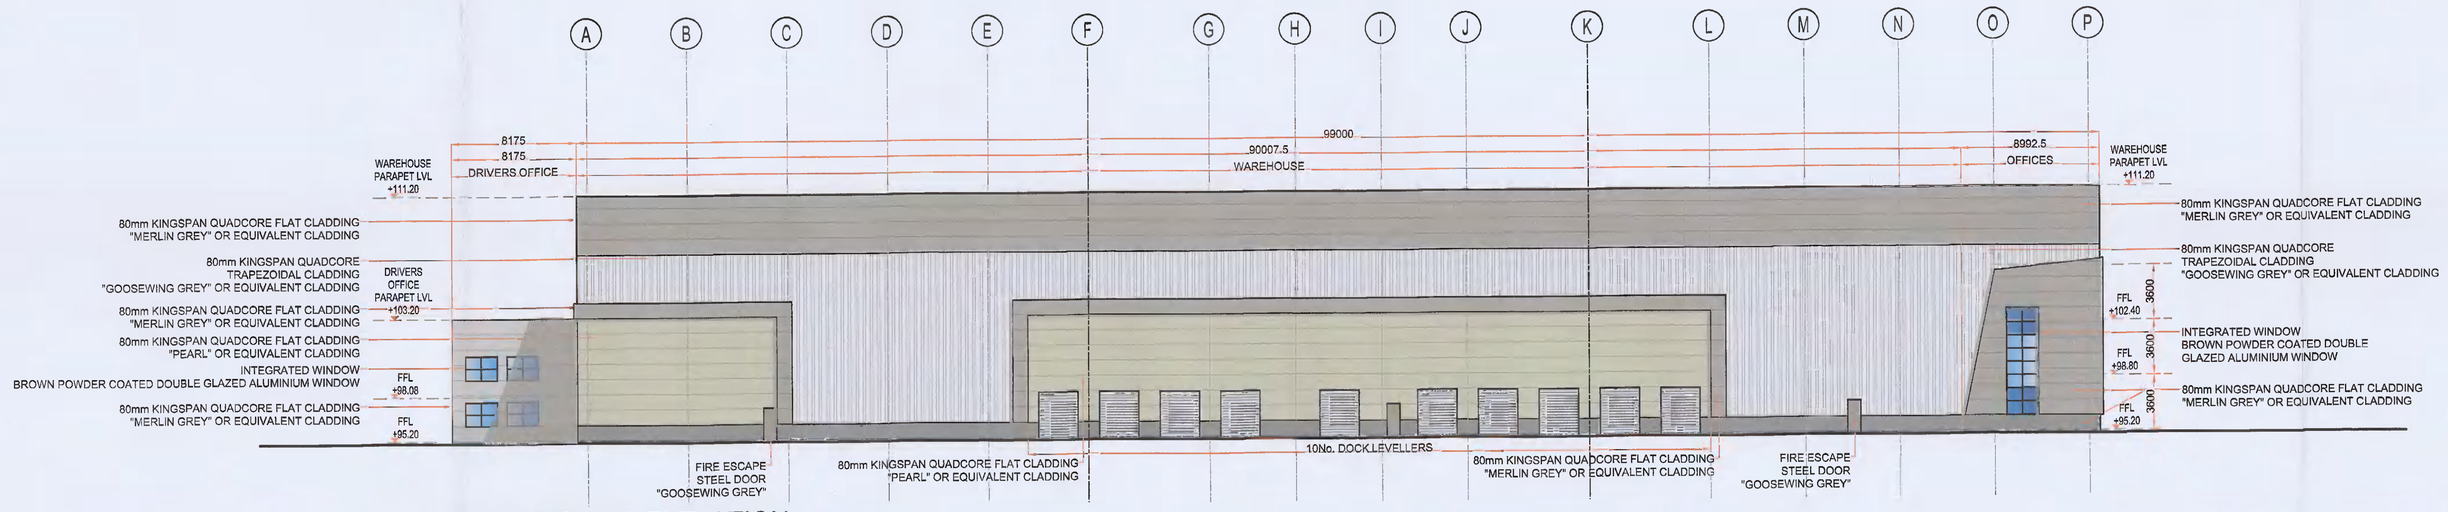


## REAR (NORTH) ELEVATION

SCALE 1:200

| Rev | Date | By | Chk | App | Revision |
|---|---|---|---|---|---|
| PL1 | 19/05/2021 | TK | PK | PK | ISSUED FOR PLANNING |

Drawing Status: PLANNING

Job Title: WAREHOUSE DEVELOPMENT AT SITE R, AERODROME BUS. PARK, COLLEGELAND, RATHCOOLE, CO. DUBLIN

Drawing Title: ELEVATIONS

Architect/Client: EXETER IRELAND PROPERTY IV C LIMITED

KAVANAGH BURKE CONSULTING ENGINEERS
Tel. 01 - 450 0694
Fax. 01 - 426 4340
Email: pkavanagh@kavanaghburke.ie
Unit G3, Calmount Pk.
Ballymount,
Dublin 12.

| Drn | Checked | Approved |
|---|---|---|
| TK | PK | PK |

Scale: 1:200 | Date: 19/05/2021

| Job No. | Drawing No. | Rev |
|---|---|---|
| D1693 | GA-A07 | PL1 |