A0

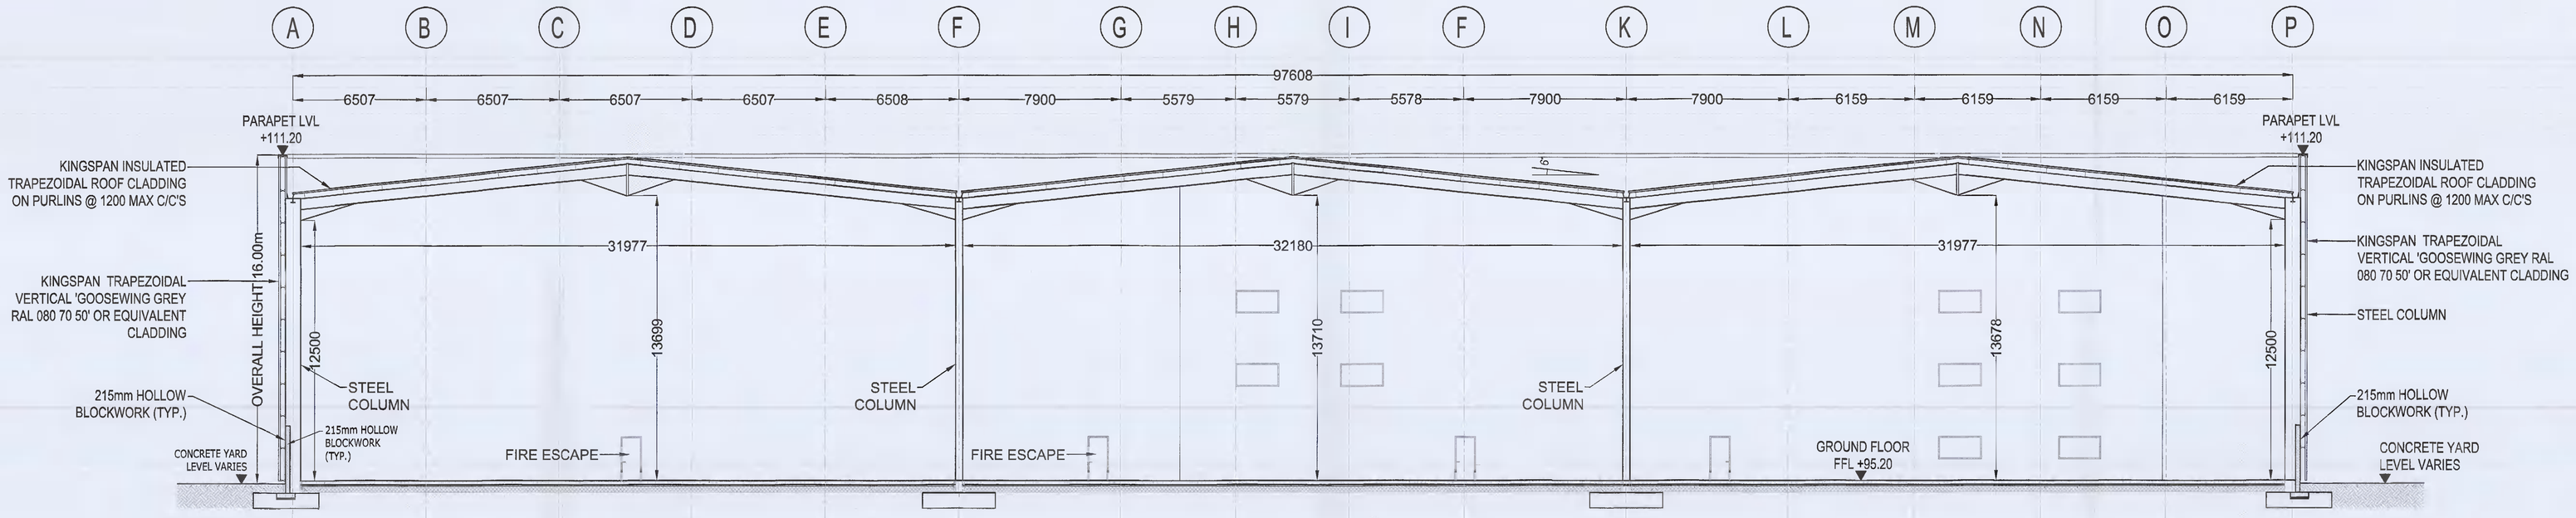

SECTION B-B

PL1	18/02/21	TK	PK	PK	ISSUED FOR PLANNING
Mark	Date	By	Chk	App	Revision

Drawing Status
PLANNING

Job Title
WAREHOUSE DEVELOPMENT AT SITE R,
JORDANSTOWN ROAD,
AERODROME BUSINESS PARK,
RATHCOOLE, CO. DUBLIN

Drawing Title
SECTION B-B

Architect/Client
EXETER IRELAND PROPERTY IV C LIMITED

KAVANAGH BURKE
CONSULTING ENGINEERS
Tel. 01 - 450 0604 Unit C3, Calmount Pk.
Fax. 01 - 426 4340 Ballymount.
Email: pkavanagh@kavanaghburke.ie Dublin 12.

Drn TK	Checked PK	Approved PK	
Scale 1:125		Date 04/02/21	
Job No D1693	Drawing No GA-A06	Rev PL1	