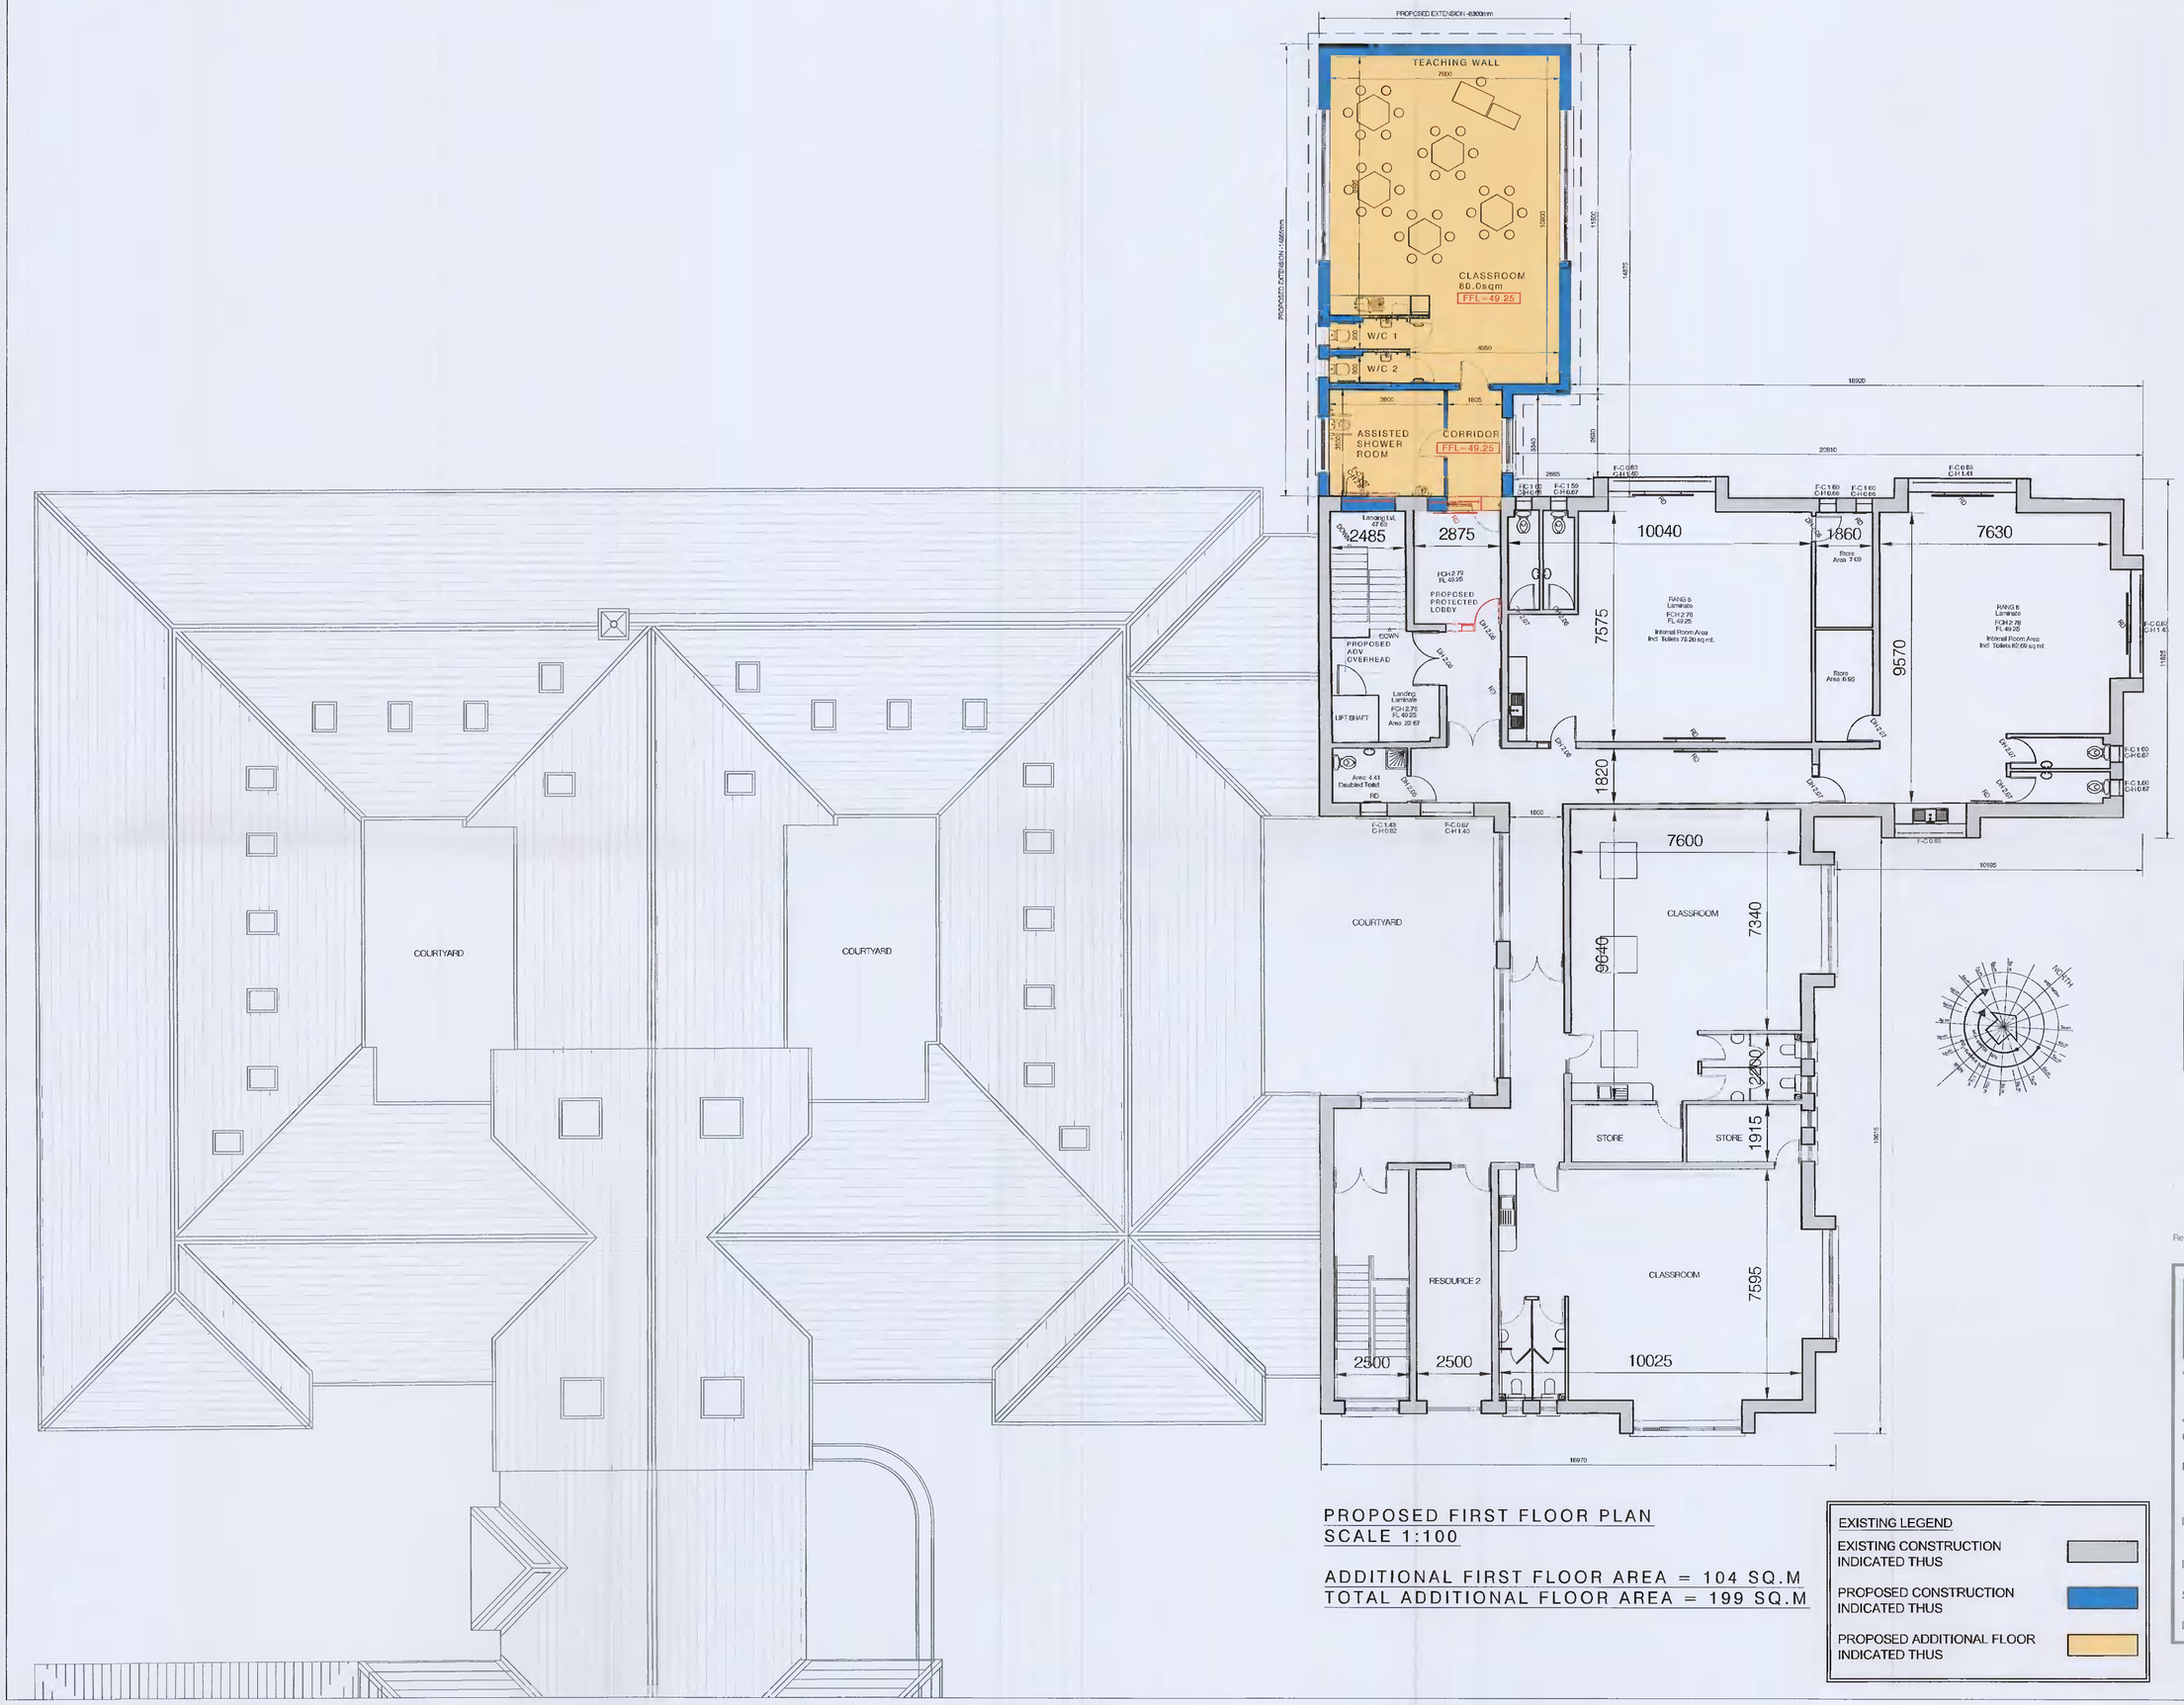

PROPOSED FIRST FLOOR PLAN
SCALE 1:100

ADDITIONAL FIRST FLOOR AREA = 104 SQ.M
TOTAL ADDITIONAL FLOOR AREA = 199 SQ.M

EXISTING LEGEND

EXISTING CONSTRUCTION INDICATED THUS

PROPOSED CONSTRUCTION INDICATED THUS

PROPOSED ADDITIONAL FLOOR INDICATED THUS

PLANNING PURPOSES ONLY

Rev	Description	Date

MC LOUGHLIN ARCHITECTURE

Unit 4B, Elm House, Millennium Park, Naas, Co. Kildare.
Telephone (045) 854900 Fax: (045) 854894 e-mail: info@mclarchitecture.ie

Client : B.O.M - GAELSCOIL NAOMH PADRAIG

Project : PROPOSED EXTENSION AT GAELSCOIL NAOMH PADRAIG, LUCAN, CO. DUBLIN

Drawing Title : PROPOSED FIRST FLOOR PLAN

Drawing No. . P 101

Scale : 1:100 Project No. : 19 67

Drawn By : GLEN FORDE Date : MAY 2021

THIS DRAWING IS COPYRIGHT. USE DIMENSIONS ONLY - DO NOT SCALE
CONTRACTORS MUST VERIFY DIMENSIONS ON SITE PRIOR TO STARTING WORK.

A1