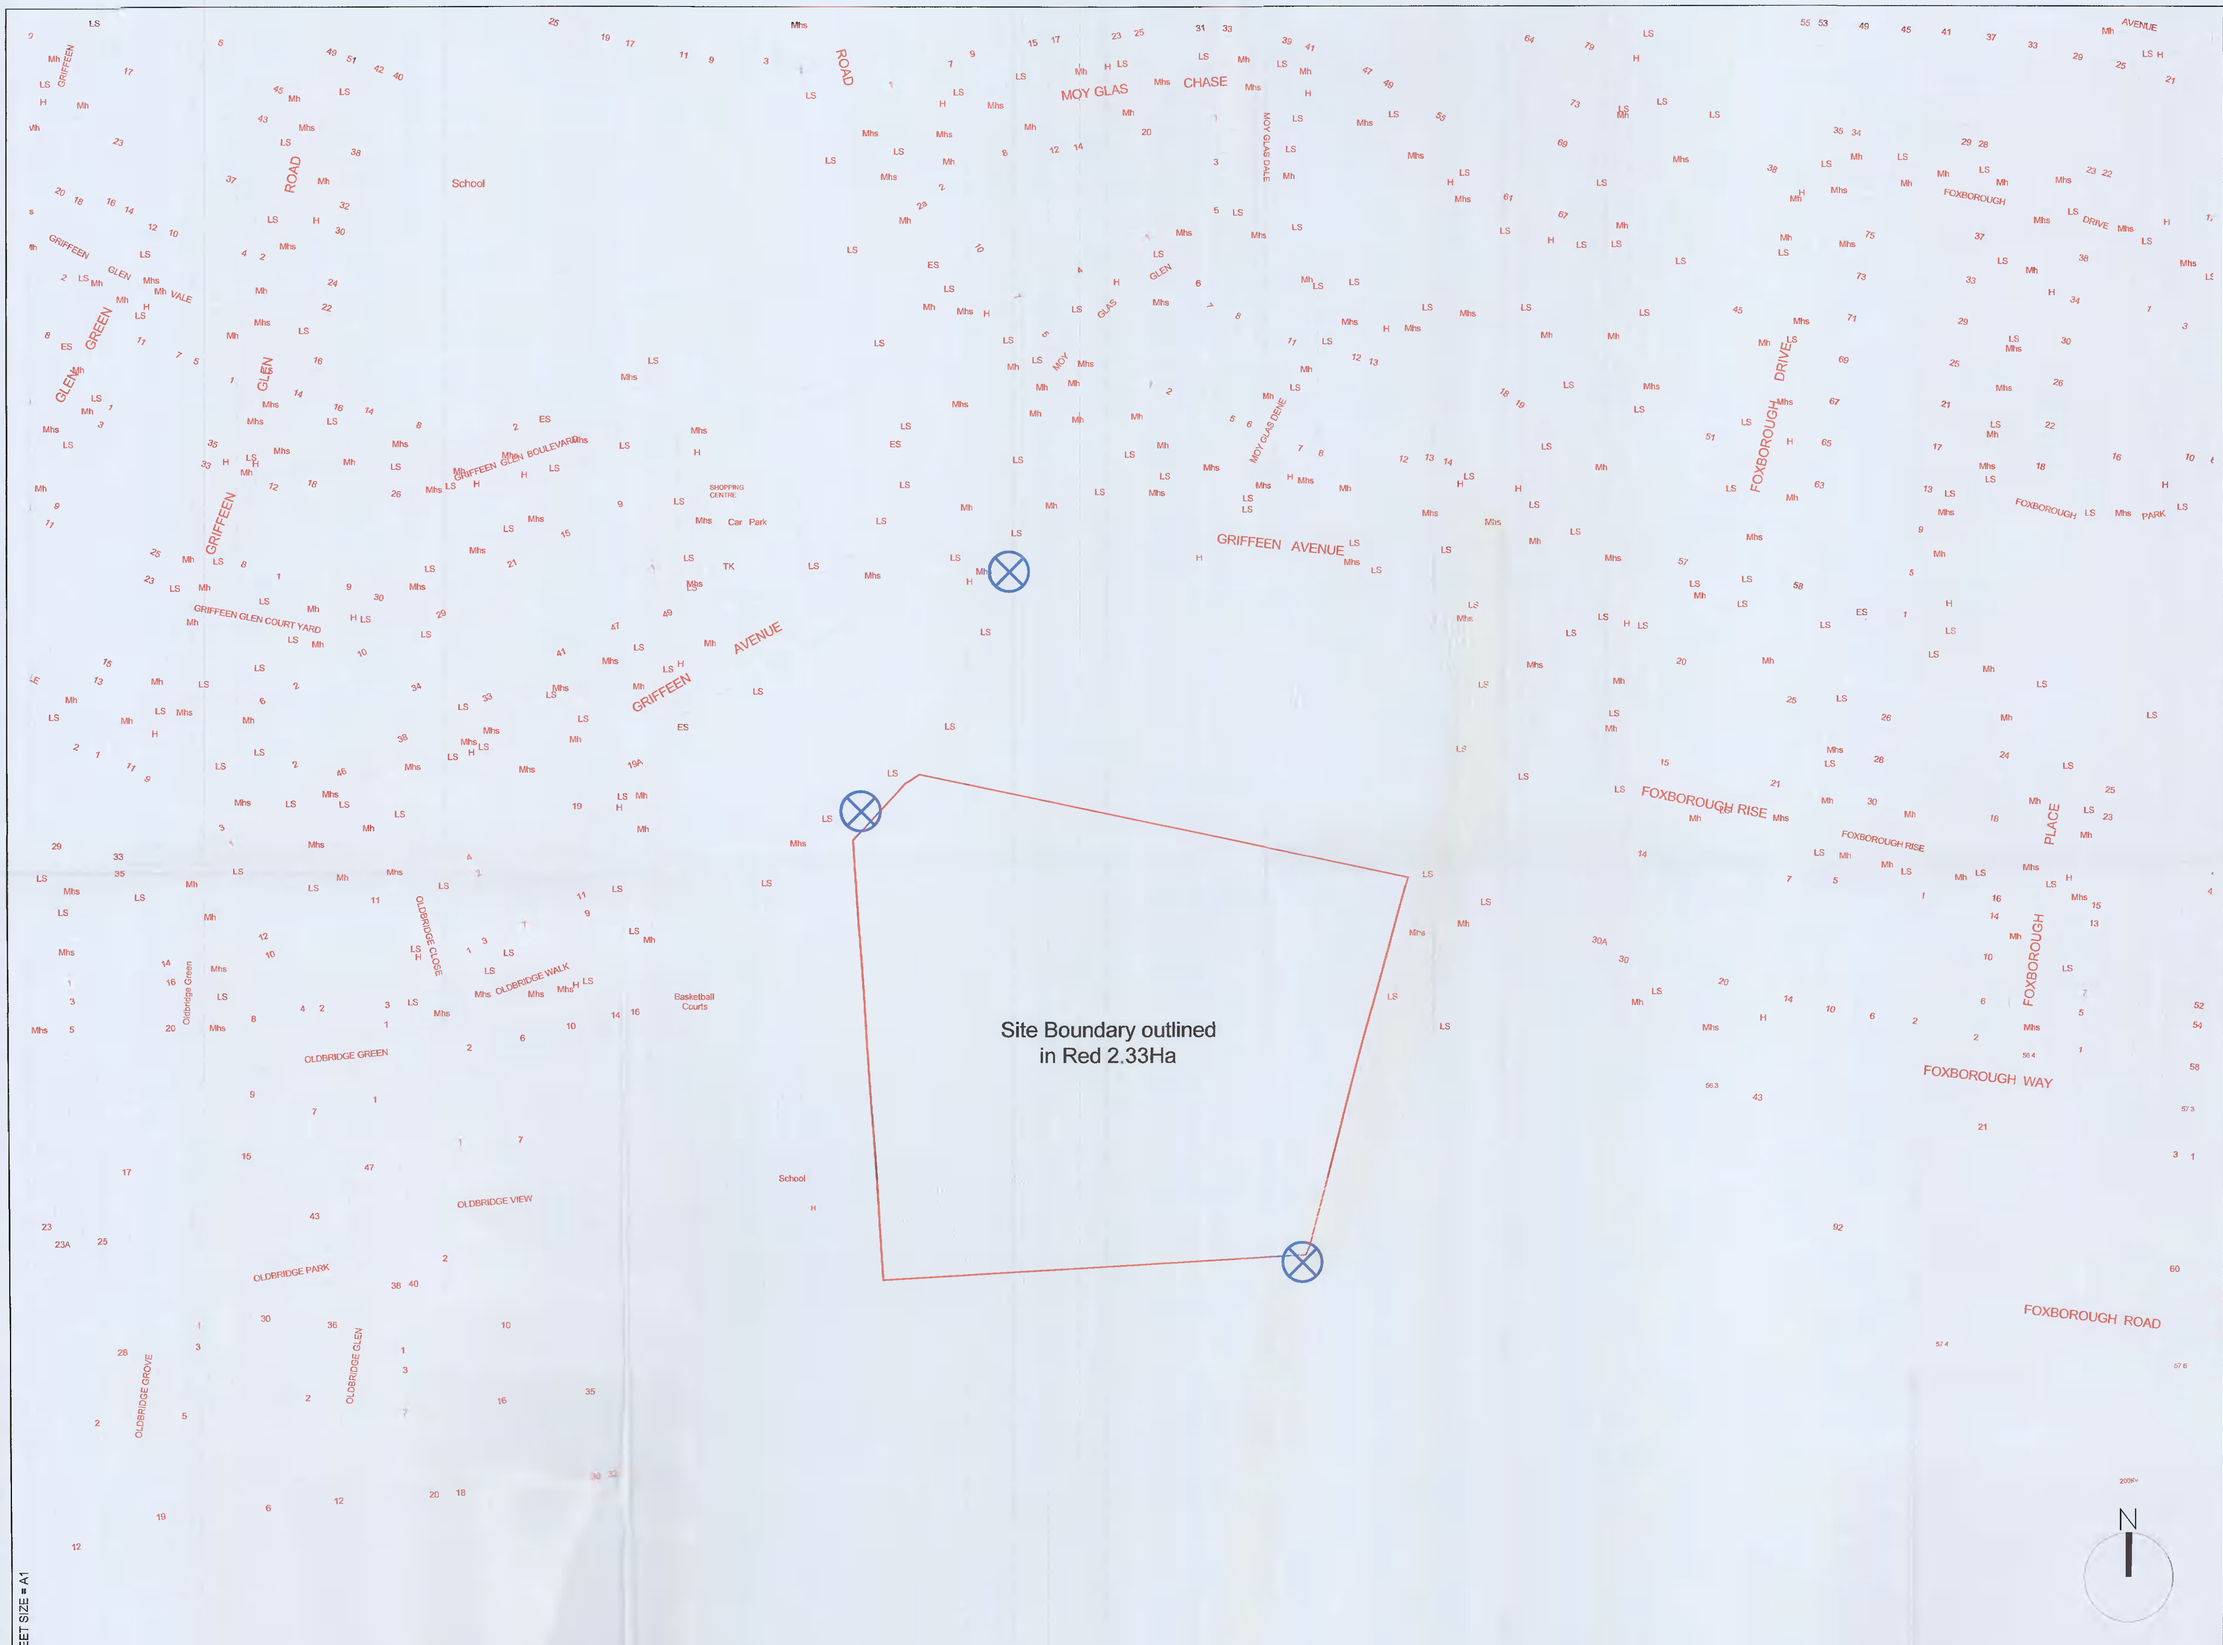

ORIGINAL SHEET SIZE = A1

DO NOT SCALE FROM THIS DRAWING. USE FIGURED DIMENSIONS IN ALL CASES. VERIFY DIMENSIONS ON SITE AND REPORT ANY DISCREPANCIES TO THE ARCHITECTS IMMEDIATELY. THIS DRAWING TO BE READ IN CONJUNCTION WITH THE ARCHITECTS SPECIFICATION. © THIS DRAWING IS COPYRIGHT AND MAY ONLY BE REPRODUCED WITH THE ARCHITECTS PERMISSION.

NOTES

Site Area: 3.6 ha

LEGEND:

- Denotes Site Boundary
- Denotes Location of Site Notice(s)
- Right Of Way

Description

Digital Cartographic Model (DCM)

Publisher / Source:

Ordnance Survey Ireland (OSi)

Data Source / Reference:

PRIME2

File Format:

Autodesk AutoCAD (DWG_R2013)

File Name:

v_50160466_1.dwg

Clip Extent / Area of Interest (AOI):

LLX,LLY= 704111,1655,732663,145
LRX,LRY= 704941,1655,732563,145
ULX,ULY= 704111,1655,733578,145
URX,URY= 704941,1655,733578,145

Projection / Spatial Reference:

Projection= IRENET95_Irish_Transverse_Mercator

Centre Point Coordinates:

X,Y= 704526,1655,733270.645

Reference Index:

Map Series | Map Sheets
1:1,000 | 3261-11
1:1,000 | 3261-12
1:2,500 | 3261-C

Data Extraction Date.

Dated: 12-Feb-2020

Source Data Release:

DCLMS Release V1.124.107

Product Version:

Version= 1.3

Licence / Copyright.

Ordnance Survey Ireland "Terms of Use' apply. Please visit 'www.osi.ie/aboutterms-conditions'.

© Ordnance Survey Ireland, 2020

Compiled and published by Ordnance Survey Ireland, Phoenix Park, Dublin 8, Ireland.

Unauthorised reproduction infringes Ordnance Survey Ireland and Government of Ireland copyright.

All rights reserved. No part of this publication may be copied, reproduced or transmitted in any form or by any means without the prior written permission of the copyright owners.

The representation on this map of a road, track or footpath is not evidence of the existence of a right of way.

Ordnance Survey maps never show legal property boundaries, nor do they show ownership of physical features

© Suirbhéireacht Ordanás Éireann, 2020

Arna fhoilsiú agus arna fhoilsiú ag Suirbhéireacht Ordanás Éireann, Páirc an Fhionnuisce, Baile Átha Cliath 8, Éire.

Sárálann atáirgeadh neamhúdaraithe cóipcheart Shuirbhéireacht Ordanás Éireann agus Rialtas na hÉireann

Gach cead ar cosnamh Ní ceadmhach aon chuid den fhoilseachán seo a chóipeáil, a stáirgeadh nó a tharchur in aon fhoirm ná ar aon bhealach gan cead i scríbhinn roimh ré ó Ghréasán an chóipchirt

Ní thoramn béitear bealach nó cosán a bheith ar an leanscáil seo agus fianaise ar chead sá

Ní thaispeánann leanscail de chad Ordanás Shuirbhéireacht na hÉireann teorann phoiní dleathúil de mhaoin ránh, ná áireireacht de chineáltas theorúla.

REV	DTE	DRN	ISSUE
P01	2021.06.02	TH	ISSUED FOR PLANNING

reddy architecture+urbanism

Reddy Architecture + Urbanism
Dublin Office,
Darby Mills, Darby Road, Dublin 6

T: +353 (0)1 4987000
W: www.reddyarchitecture.com
E: info@reddyarchitecture.com

3.0 PLANNING

JOB
Proposed Post Primary School,
Griffeen Community College,
Kishogue Cross, Lucan, Co. Dublin

CLIENT
Dept Of Education & Skills

DRAWING
Site Location Map 1:1000

DATE	2021.06.02	SCALE	1:1000@A1
DRN.	TH	CHECKED	TH

JOB NO.	DWG NO.	REVISION
P19-073K-RAU-19-XX-DR-A-31001		P01