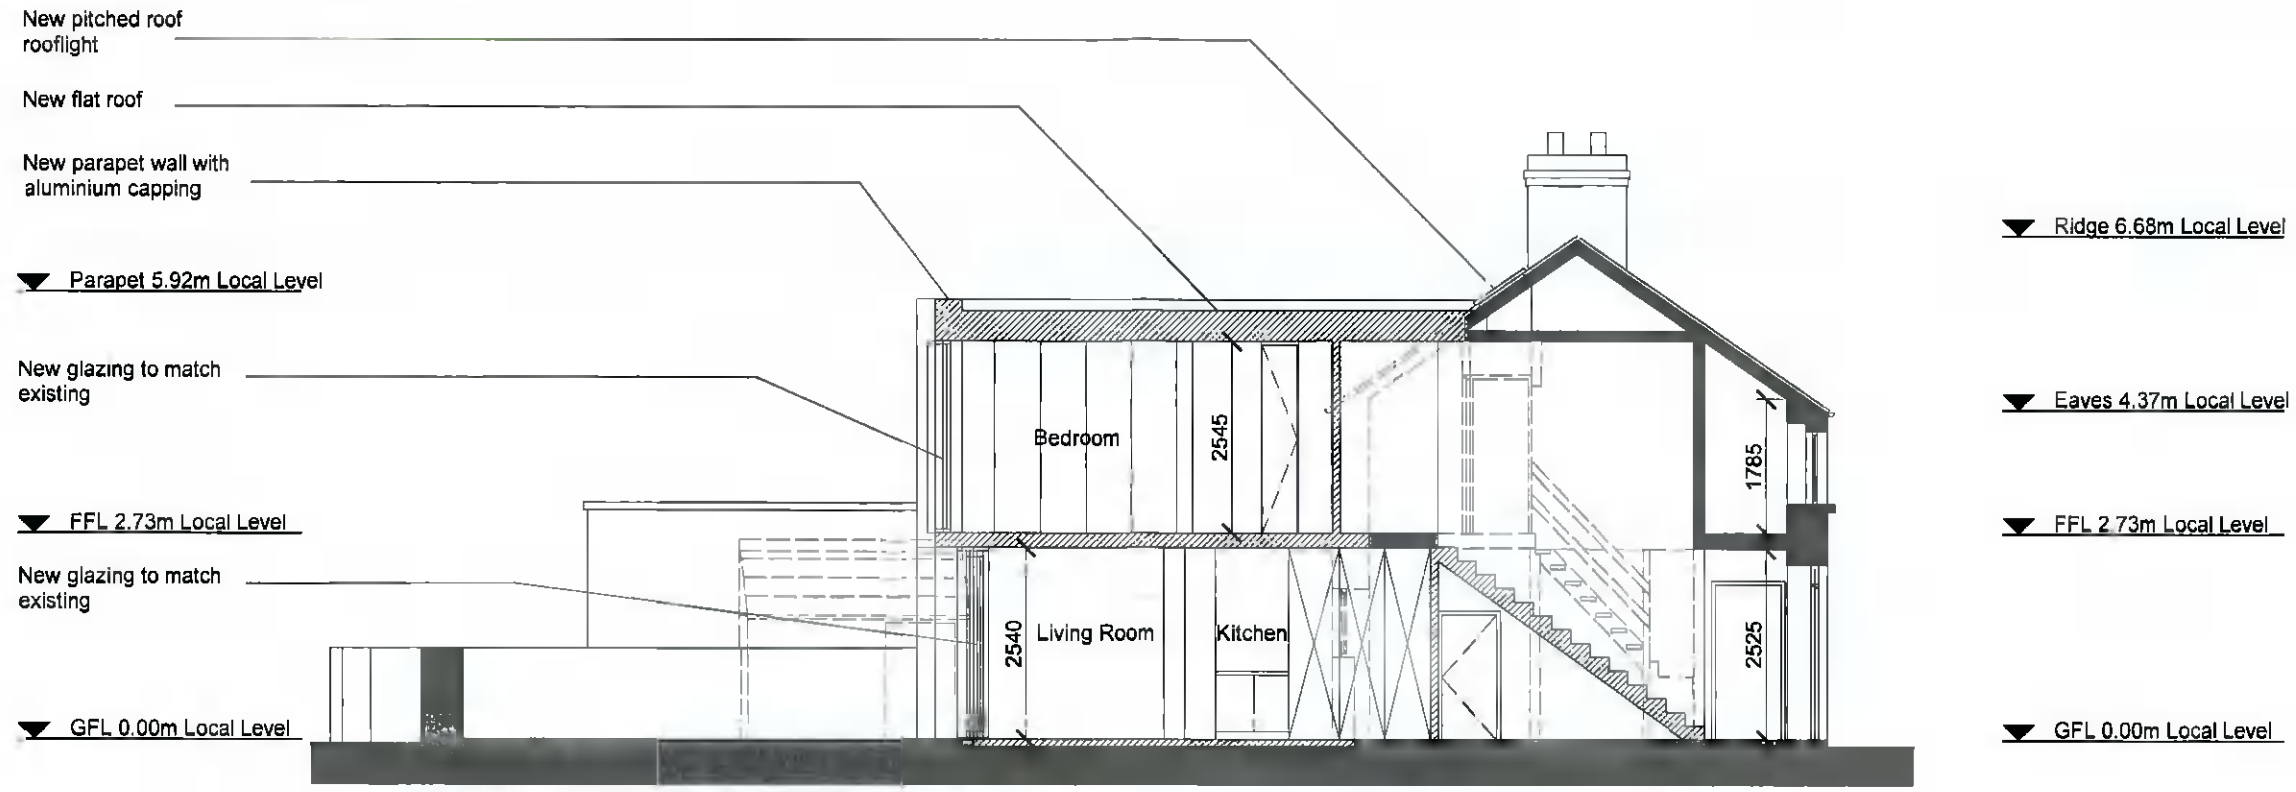

1 PP03 PROPOSED: SECTION A

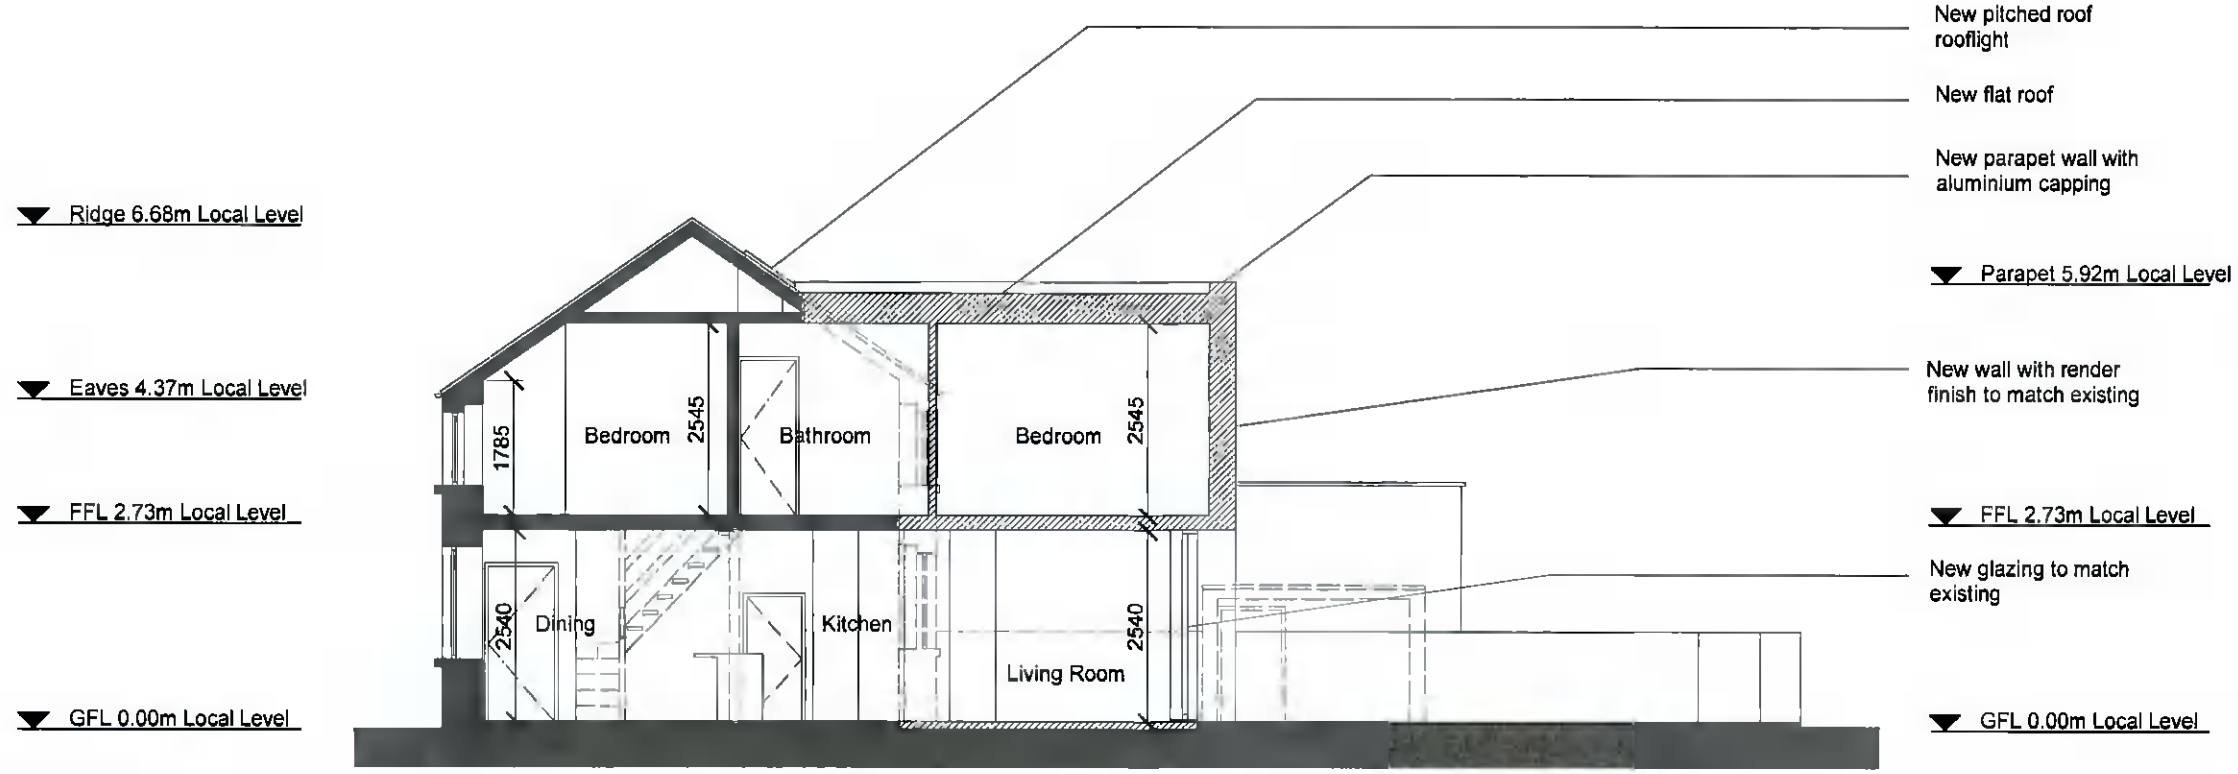

2 PP03 PROPOSED: SECTION B

Existing Building

New Construction

PROJECT: 8 SARSFIELD TERRACE, LUCAN, CO. DUBLIN	JOB NO: 2104
PROPOSED: SECTIONS	
DRAWING NO: PP 03	REV -
SCALE: 1/100	DATE: 14.06.2021

m architecture

M ARCHITECTURE, 97A KILLARNEY HEIGHTS, BRAY CO WICKLOW
TEL: 087 3211807 Email: info@marchitecture.ie www.marchitecture.ie

DRAWINGS TO BE USED FOR PLANNING PURPOSES ONLY
NOTIFY ARCHITECT OF ANY DISCREPANCIES - CHECK DIMENSIONS ON SITE. DO NOT SCALE
USE FIGURED DIMENSIONS ONLY. ALL WORK TO CURRENT BUILDING REGULATIONS © RIAI