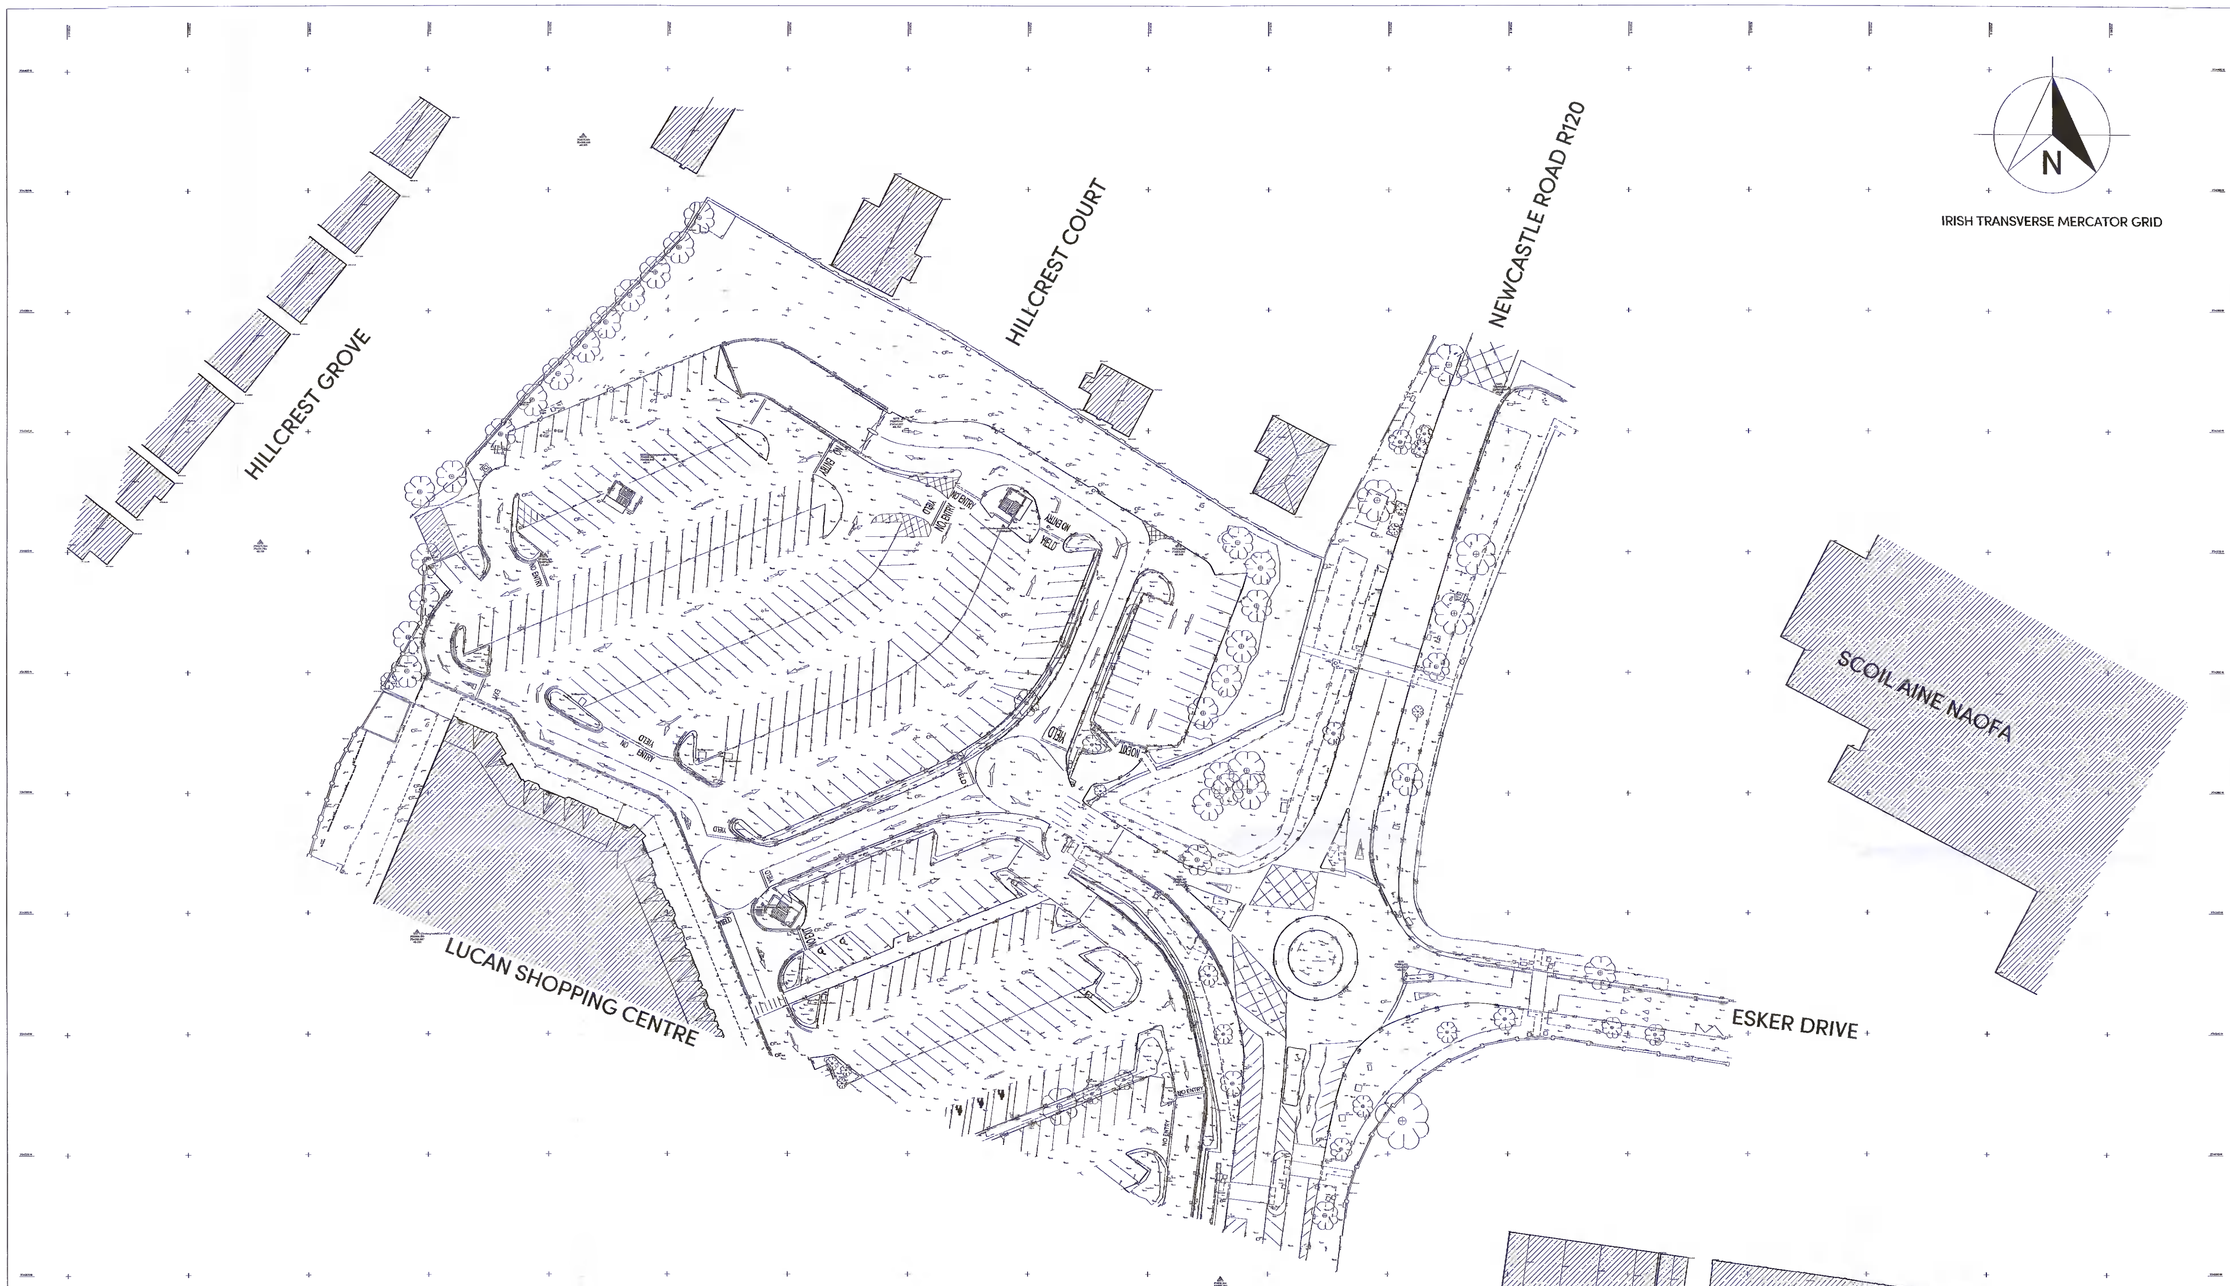

NOTES

1) ALL DIMENSIONS TO BE CHECKED ON SITE AND NOT SCALED FROM THIS DRAWING.
2) HOLLIS SHALL BE INFORMED IN WRITING OF ANY DISCREPANCIES.
3) ALL DIMENSIONS ARE IN METRES ONLY.
4) THE ORIGIN AND ORIENTATION OF THE SURVEY GRID RELATE TO A GPS TIE TO IRISH TRANSVERSE MERCATOR GRID.
5) ALL LEVELS ARE BASED ON A GPS TIE TO THE OSi(MRSO) GEOID MODEL.

KEY

General

A	Alarm
AC	Asphalt Concrete
Br	Brick
BrS	Brick Sets
BRW	Brick Retaining Wall
BW	Brick Wall
Chy	Chimney
Conc	Concrete
CoW	Cable on Wall
CPS	Concrete Paving Slabs
ESO	Electrical Switchgear
FA	Fire Alarm
FB	Flower Bed
MB	Multibale
OVH	Overhead
PGM	Permanent Ground Marker
PLI	Powerwash Light
PS	Paving Stones
RSD	Roller Shutter Door
SHB	Shrub Bed
SO	Smoke Outlet
Tmc	Tactile Paving
Typ	Typical
V	Vent
W	Window

Fence Types

BWF	Barbed Wire Fence
CBF	Close Boarded Fence
CIF	Corrugated Iron Fence
CLF	Chain Link Fence
IRF	Iron Railing Fence
OBF	Open Boarded Fence
PBF	Pretreated Rail Fence
PWF	Plastic Wire Fence
SF	Security Fence

Inspection Covers & Services

Bh	Borehole
BT	British Telecom IC
CTV	Cable Television IC
DC	Duct Cover
DrC	Drainage Channel
EIC	Electrical Inspection Cover
ES	Earthing Rod
FH	Fire Hydrant
G	Gully
GC	Gas Cock
GV	Gas Valve
IC	Inspection Cover
ICTL	Traffic Light Inspection Cover
KO	Kerb Outlet
MH	Manhole
RE	Building Rpe
RG	Road Gully
SI	Riser
SC	Stop Cock
TIC	Telephone Inspection Cover
TLIC	Traffic Light Inspection Cover
UTL	Unable To Lift
WIC	Water Inspection Cover
WM	Water Meter
WV	Water Valve

Street Furniture

A/C	Air Conditioner
B	Bollard
BB	Bulletin Beacon
BS	Bus Stop
CCTV	Closed Circuit Television
EJB	Electrical Junction Box
EM	Electricity Meter
EP	Electricity Pole
FP	Floodlight
GM	Gas Meter
GP	Gate Post
HR	Handrail
IB	Illuminated Bollard
IRS	Illuminated Road Sign
JB	Junction Box
L	Light
LB	Litter Bin
LP	Lamp Post
Mkr	Marker
NB	Notice Board
NP	Name Plate
P	Post
PB	Pillar Box
PM	Parking Meter
RS	Road Sign
SB	Sign Board
SP	Sign Post
TCB	Telephone Call Box
TCP	Traffic Control Post
TJB	Telephone Junction Box
TL	Traffic Light
TLCB	Traffic Light Control Box
TP	Telephone Pole
VCP	Vehicle Charging Point

Levels & Heights

AL	Arch Level
ASL	Arch Spring Level
BSL	Beam Soffit Level
CL	Cover Level
Col	Column
d	depth
EV	Eave Level
h	Height
IL	Invert Level
Max	Maximum
Min	Minimum
OSBM	Ordnance Survey Bench Mark
RL	Ridge Level
SBM	Site Bench Mark
TSL	Threshold Level
TOF	Top of Fence
ToW	Top Of Wall
WCL	Window Cill Level
WHL	Window Head Level

Pipes

DP	Down Pipe
DWP	Rain Water Pipe
VP	Vent Pipe

LEGEND

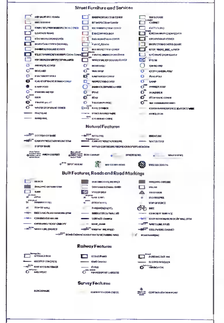

REVISIONS

REV.	DATE	AMENDMENTS	INITIAL
01	13.04.21	GENERAL AMENDMENTS	PV

THIS DRAWING IS FOR THE FOLLOWING PURPOSE ONLY:
PRELIMINARY ☐ TENDER ☐ CONSTRUCTION ☐
SKETCH ☐ MEASURED SURVEY ☒ CONTRACT ☐

TITLE
TOPOGRAPHICAL SURVEY
SHEET 1 OF 1

CLIENT
Savills Investment Management LLP
33 Margaret Street
London
W1G 0JD

PROJECT NAME
Lucan Shopping Centre
Newcastle Road, Finnstown
Lucan
Co. Dublin

HOLLIS
RICS
115 Lower Baggot Street
Dublin
D02 FN88

T +353 1 447 5130
W hollisglobal.com

DATE	DRAWN BY
13.03.2021	IO
SCALE 1:500 @A1	CHECKED PV

PROJECT	LINE	ORIGINATOR	VOLUME/ ZONE/BLDG	LEVEL
109201	100	HLS	00	Z0
FILE TYPE	DISCIPLINE/ ROLE	NUMBER	STATUS	REVISION
M2	G	10100	A7	01