NOTES:

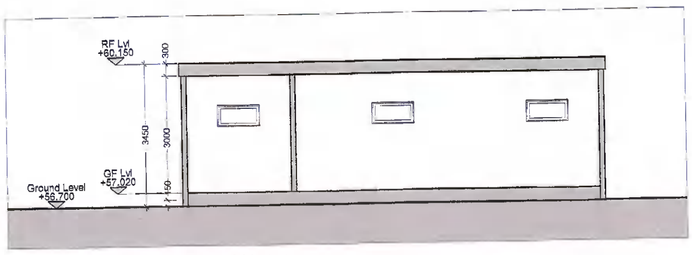

PROPOSED SECTION A-A
Scale 1:100

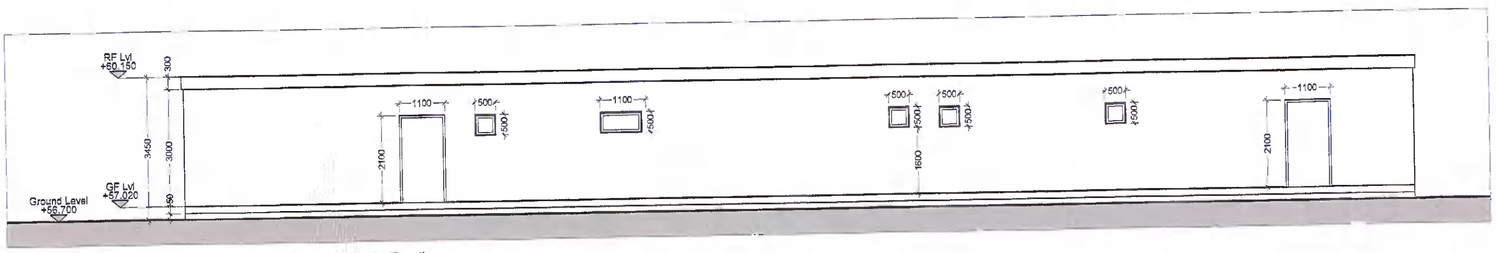

PROPOSED REAR ELEVATION (South East)
Scale 1:100

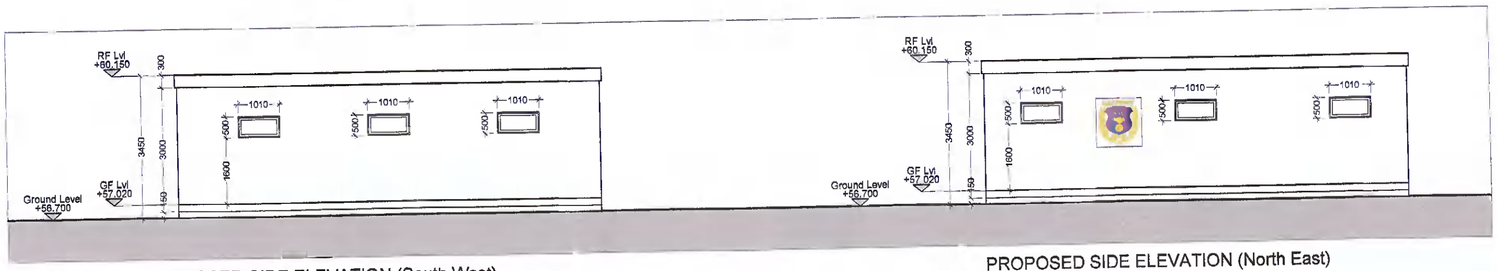

PROPOSED SIDE ELEVATION (South West)
Scale 1:100

PROPOSED SIDE ELEVATION (North East)
Scale 1:100

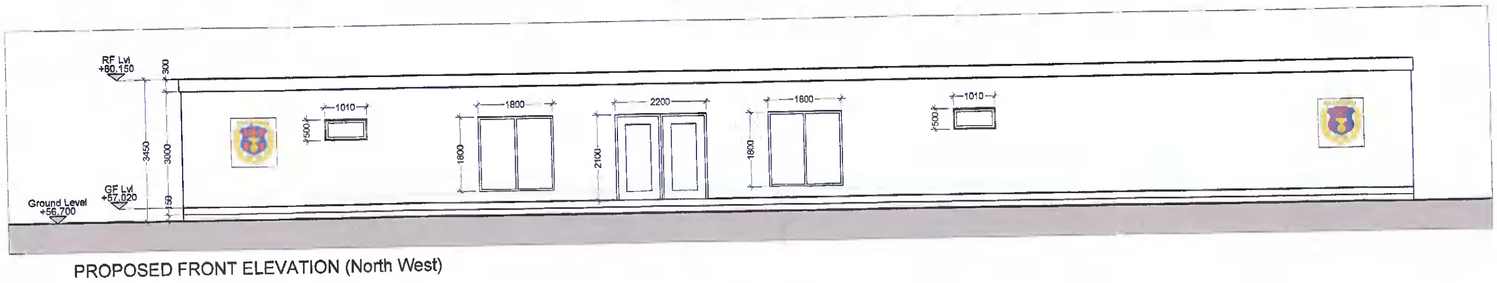

PROPOSED FRONT ELEVATION (North West)
Scale 1:100

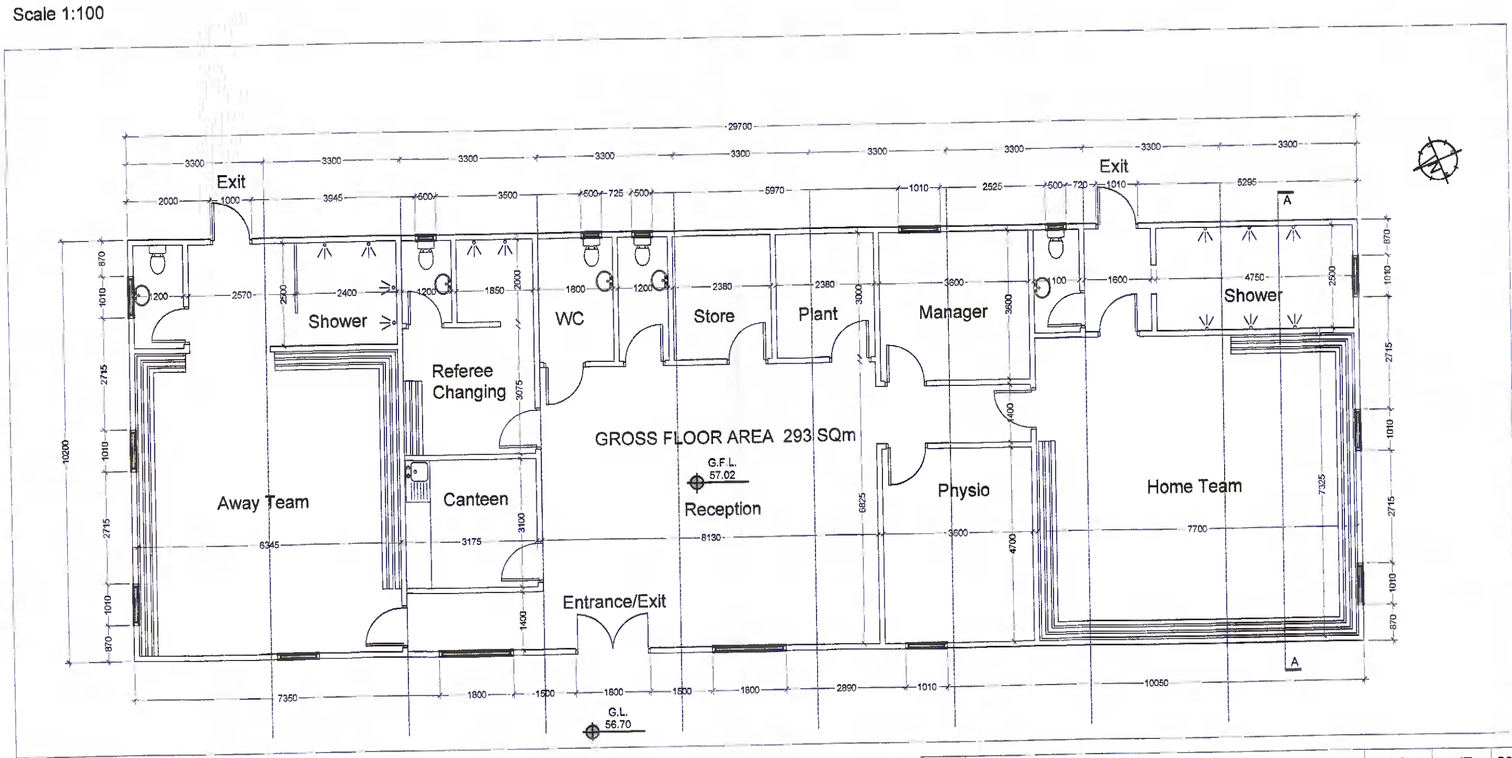

PROPOSED FLOOR PLAN
Scale 1:100

NOTE:
Refer to brochure for full spec.

PLANNING

REV	DESCRIPTION	DRAWN BY	CHECKED	DATE
-	Planning	RG	JT	23.06.21

TYLER OWENS ARCHITECTS
The Mash House,
Distillery Lofts Design Studios,
Distillery Road, Dublin 3.
E-mail: info@tylerowens.ie
Tel: +353 (0)1 525 0050

CLIENT	BALLYFERMOT UTD - Sports & Social Club (BUSSC)
PROJECT	Cloverhill Road, Clondalkin, Dublin 22.
DRAWING	Proposed Changing Facilities
SCALE	As Shown @ A2
DWG NO.	2018-76 - P-200
STATUS	Planning
DRAWN BY	RG

This drawing is copyright. Figured dimensions only to be taken from this drawing. All dimensions to be checked on site. Architects to be informed immediately of any discrepancies before work proceeds.