EXISTING GROUND FLOOR

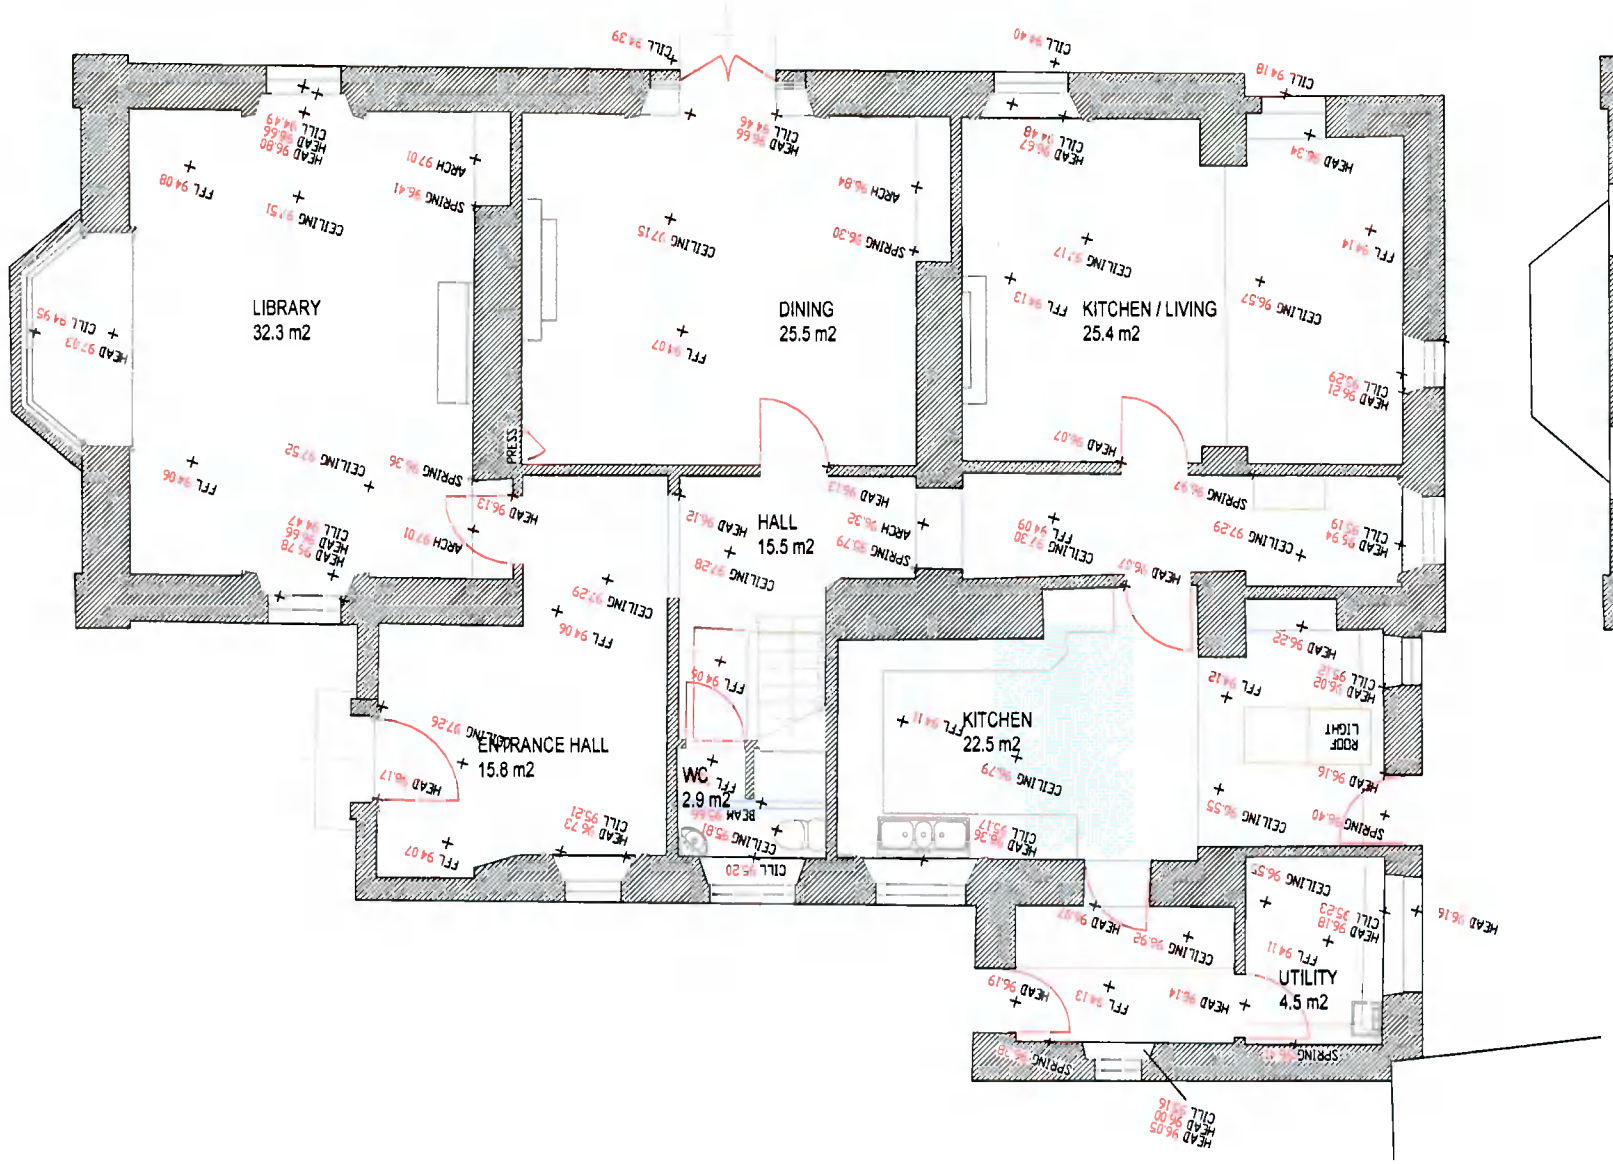

EXISTING FIRST FLOOR

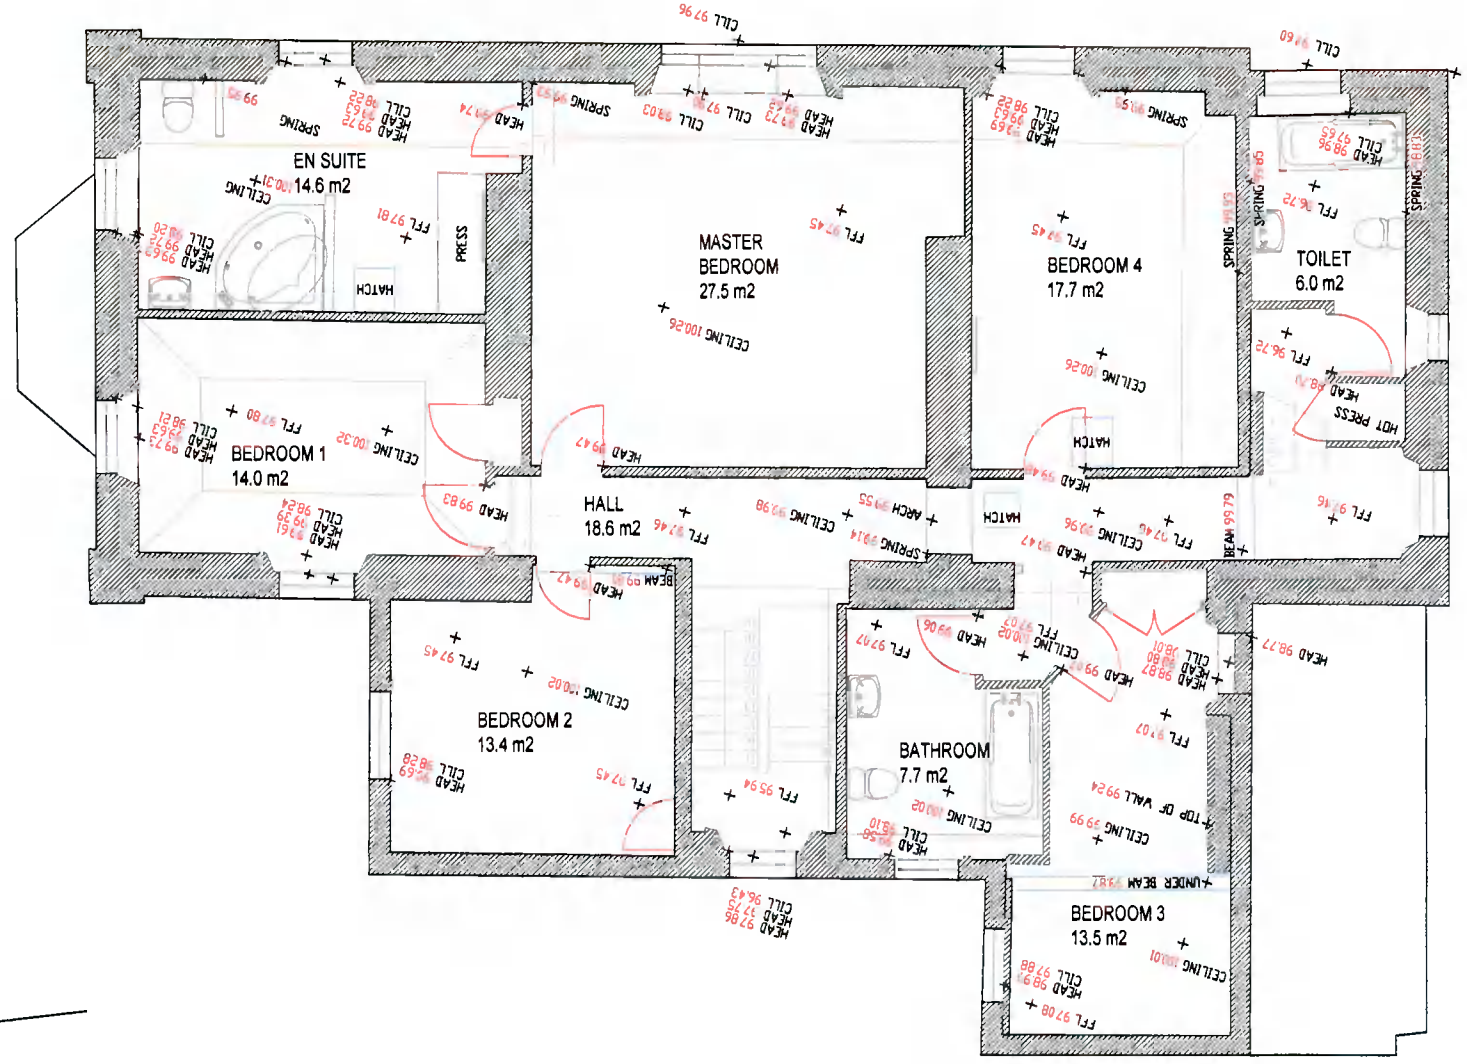

NORTH

FOR PLANNING PURPOSES ONLY

TERRY & O'FLANAGAN LTD.
REGISTERED ARCHITECTS
Registered in Ireland No.83569333
Tel 01 4650949/4659950 Fax 01 4650953 E-mail tof@tof.ie
F1 Centrepoint Business Park, Oak Road, D12 www.tof.ie
This drawing & design is copyright of Terry&OFlanagan LTD.

Title: EXISTING GROUND AND FIRST FLOOR PLAN

Project: PALMYRA,WHITECHURCH ROAD, RATHFARNHAM,DUBLIN 16.

Client: ANNE JACKSON

Scale: 1:100 (A3) | Date: 28 JUNE 2021

Drawn by: KP | Project No: D1194-05 | Rev:

Contractors must verify all dimensions on site before commencing any work
No working dimensions to be scaled. Dimensions to blockwork only
This drawing and design is copyright and is the property of Terry & O'Flanagan Ltd.