SECTION A-A

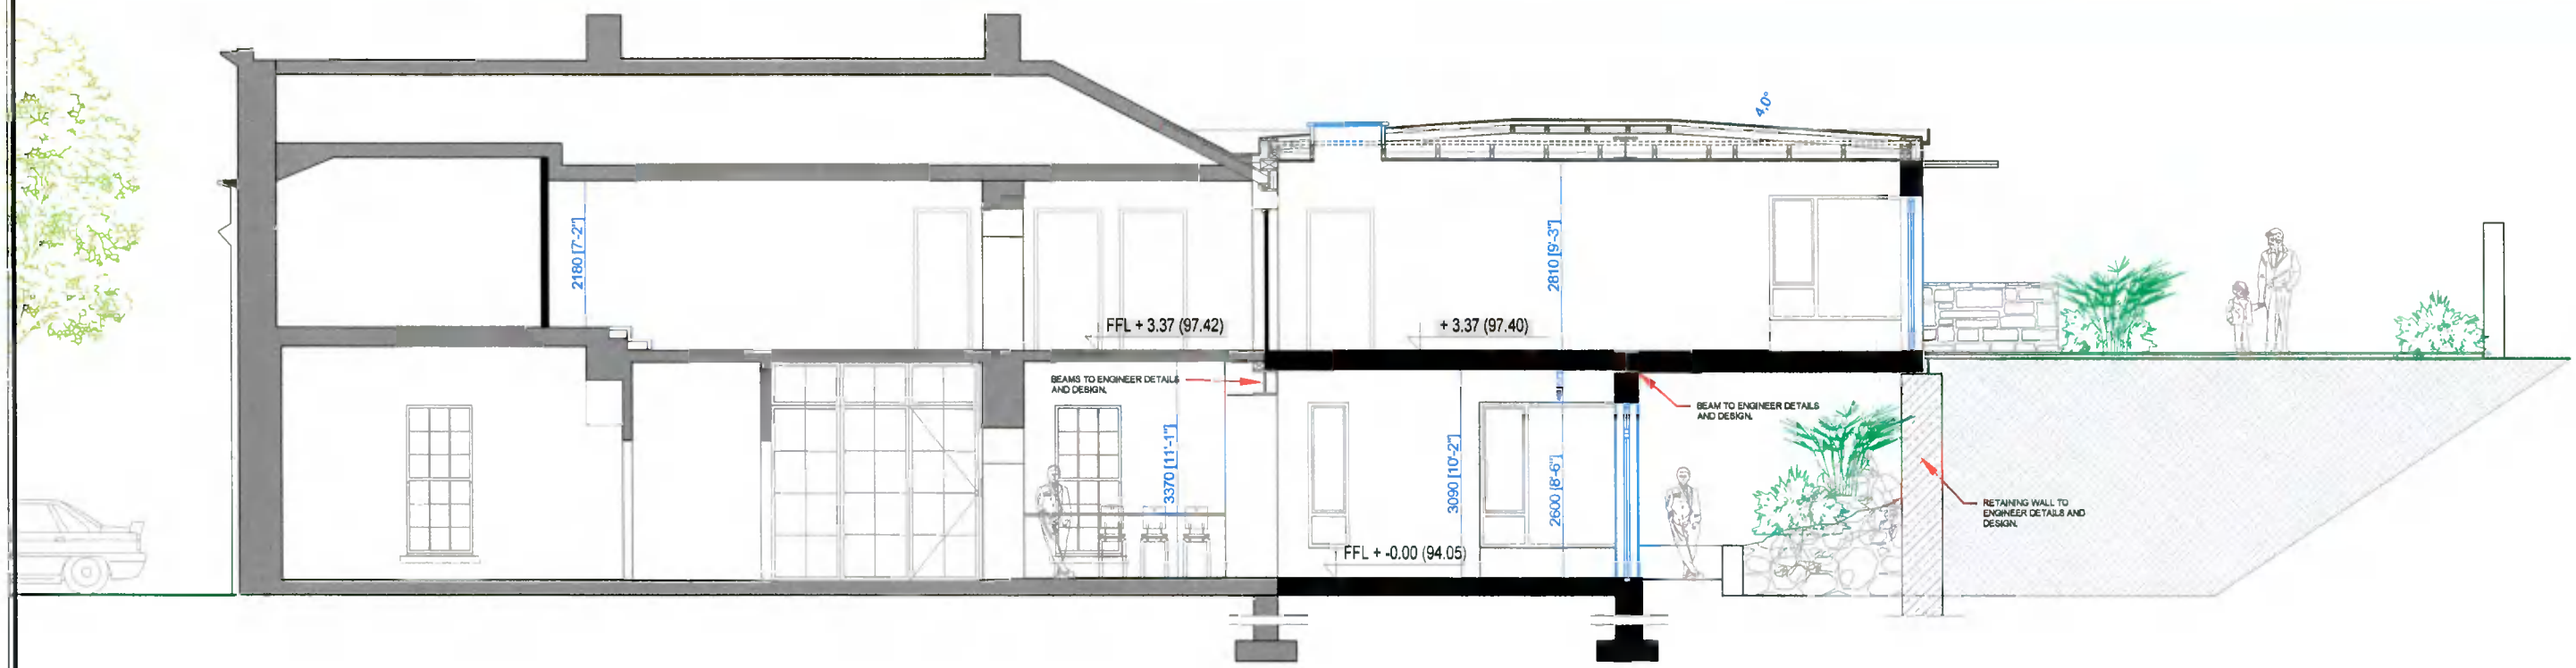

FRONT ELEVATION

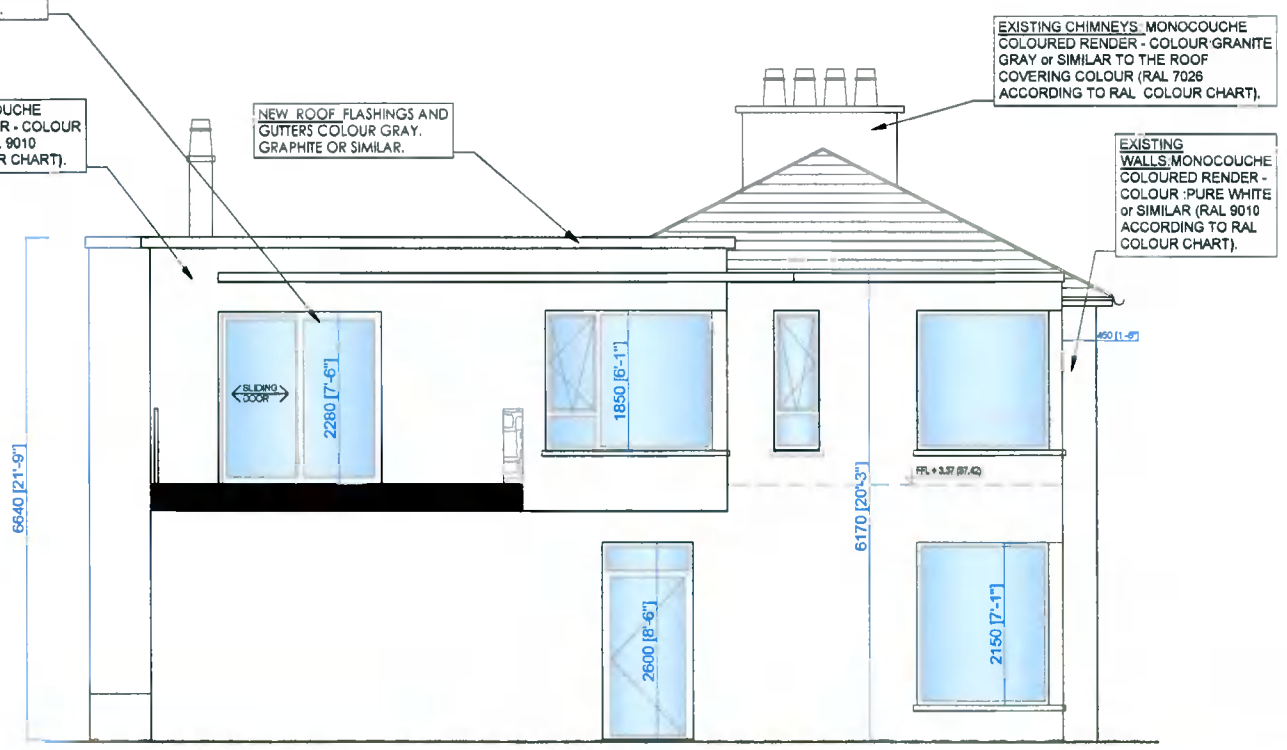

REAR ELEVATION

NOTE:
EXISTING WINDOWS TO BE REFURBISHED AND REPAIRED IF POSSIBLE.IF REQUIRED TO BE REPLACED SAME TO BE SIMILAR MATERIALS,COLOUR AND STYLE AS EXISTING.

FOR PLANNING PURPOSES ONLY

TERRY & O'FLANAGAN LTD
REGISTERED ARCHITECTS
Registered in Ireland No 63566338
Tel 01 4659949/4659950 Fax 01 4659953 E-mail tof@tof.ie
F1 Centrepoint Business Park Oak Road D12 www.tof.ie
This drawing & design is copyright of Terry&O'Flanagan LTD.

Title	ELEVATION AND SECTION A-A	Client	ANNE JACKSON
Project	PALMYRA, WHITECHURCH ROAD, RATHFARNAM, DUBLIN 16.	Scale	1:100 (A3)
		Date	28 JUNE 2021
		Drawn by	KP , VC
		DWG No.	D1194 - 13
		Rev.	