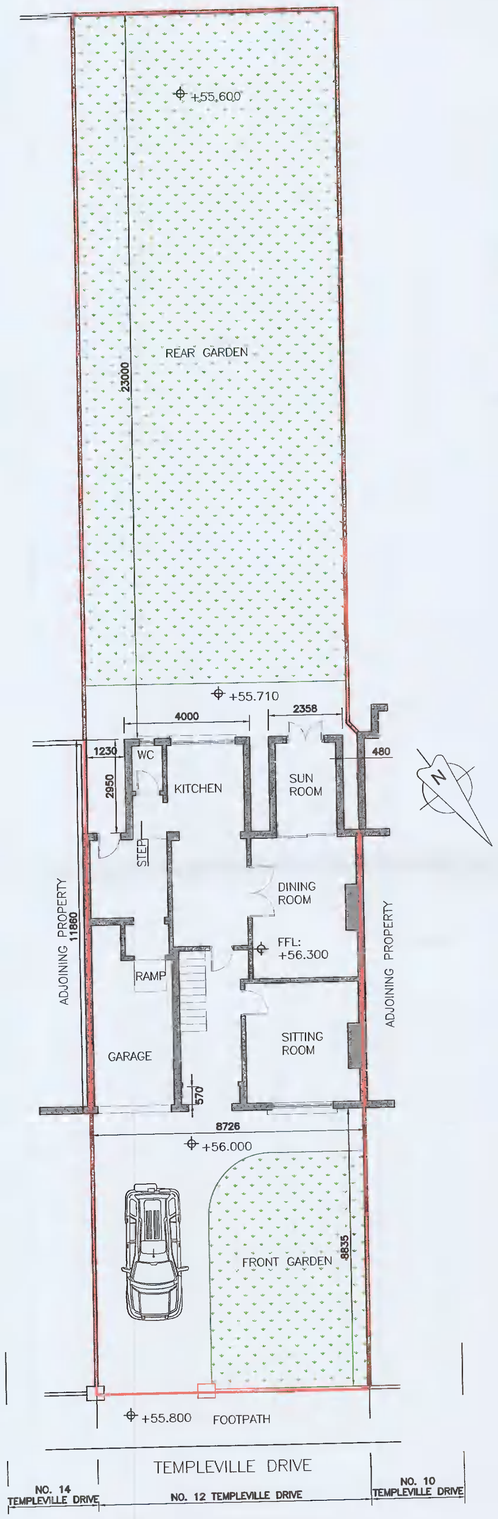

EXISTING SITE PLAN
(SCALE 1:100)

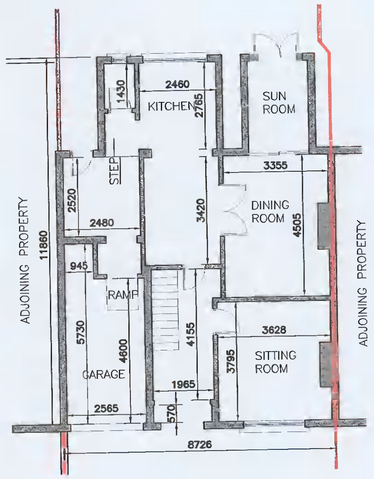

EXISTING GROUND FLOOR PLAN
(SCALE 1:100)

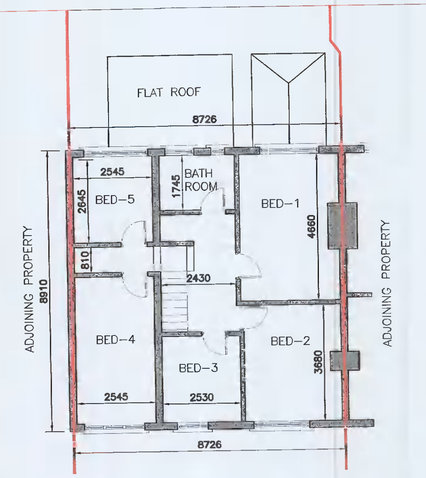

EXISTING FIRST FLOOR PLAN
(SCALE 1:100)

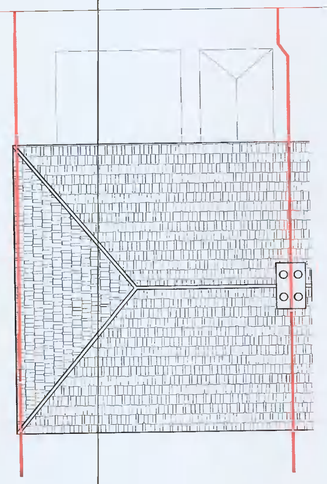

EXISTING ROOF PLAN
(SCALE 1:100)

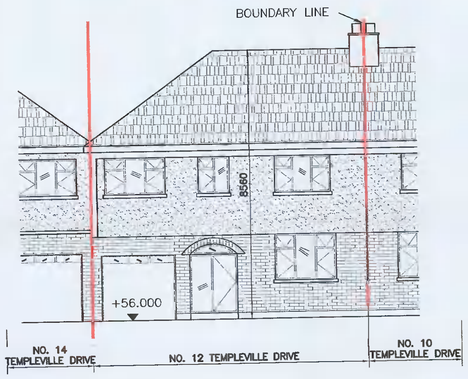

EXISTING FRONT ELEVATION
(SCALE 1:100)

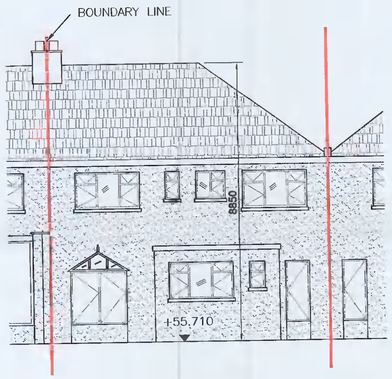

EXISTING REAR ELEVATION
(SCALE 1:100)

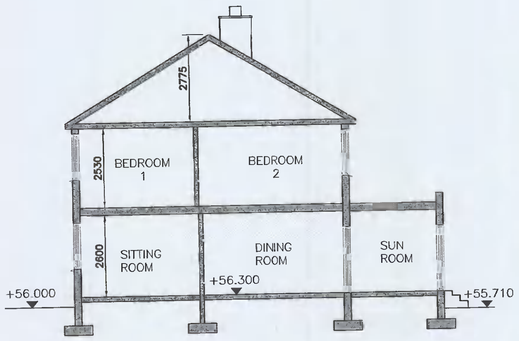

EXISTING SECTION
(SCALE 1:100)

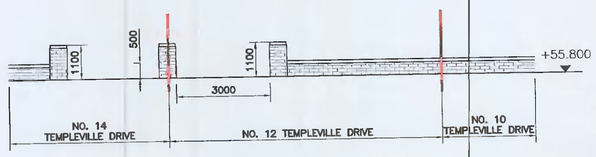

EXISTING ENTRANCE ELEVATION
(SCALE 1:100)

SITE BOUNDARY

NOTES: – ALL NEW / PROPOSED WORKS ARE SHOWN IN RED

REV.	DATE	DESCRIPTION
PL0	05/07/21	ISSUED FOR PLANNING

CLIENT:
ANDY LANGFORD

PROJECT:
EXTENSION AT 12 TEMPLEVILLE DRIVE, TEMPLEOGUE, DUBLIN 6W

DRAWING TITLE:
EXISTING LAYOUTS, SECTION & ELEVATIONS

CONSULTING ENGINEERS
26A MAYWOOD LAWN
RAHENY
DUBLIN 5
tel: +353 87 901 73 25
email: ross.somers@gmail.co

SCALE: 1:100 @ A1	DRAWING STATUS: PLANNIN
DATE: MAY 2021	DRAWN BY: KAA
DRAWING NUMBER: 21-120-001	REVISION: PL0

©