DO NOT SCALE FROM THIS DRAWING. USE FIGURED DIMENSIONS IN ALL CASES.
VERIFY DIMENSIONS ON SITE AND REPORT ANY DISCREPANCIES TO THE ARCHITECTS IMMEDIATELY.
THIS DRAWING IS TO BE READ IN CONJUNCTION WITH THE ARCHITECTS SPECIFICATION.
THIS DRAWING IS COPYRIGHT AND MAY ONLY BE REPRODUCED WITH THE ARCHITECTS PERMISSION.

LEGEND:-

- INDICATES SITE BOUNDARY
- EXTERNAL FABRIC TO BE DEMOLISHED

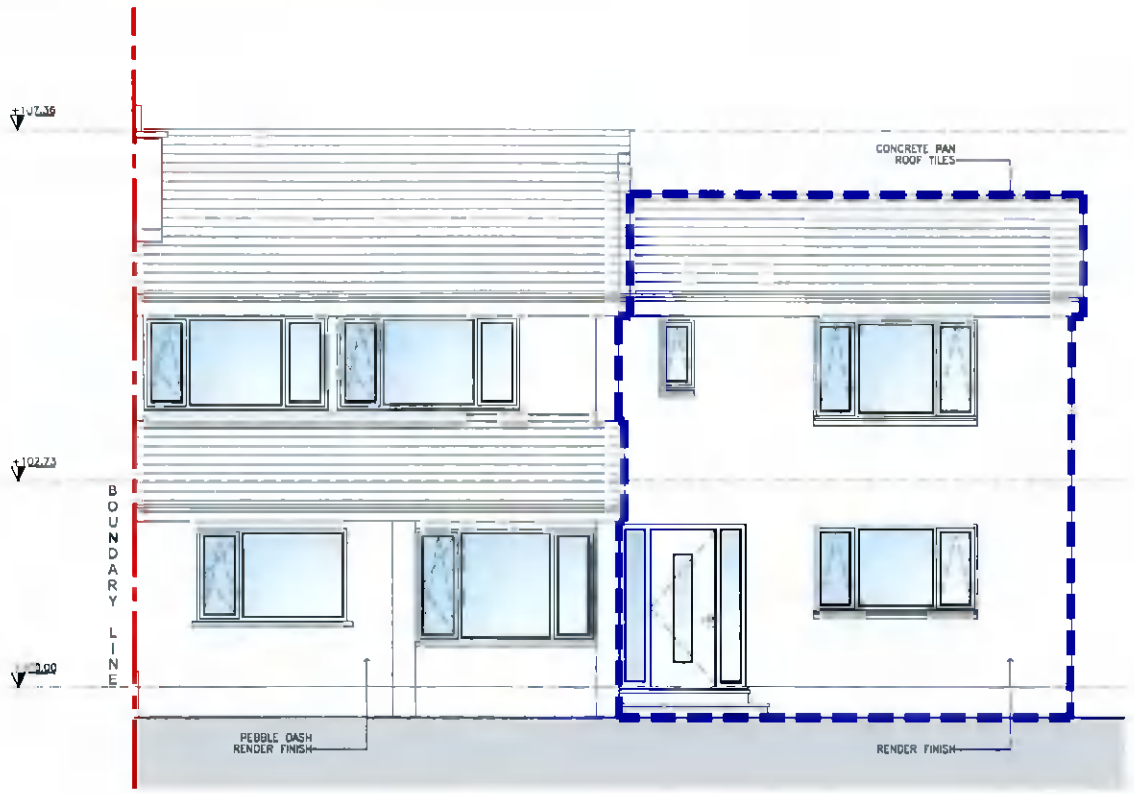

EXISTING FRONT ELEVATION (EAST)
SCALE 1:50@ A1, 1:100@ A3

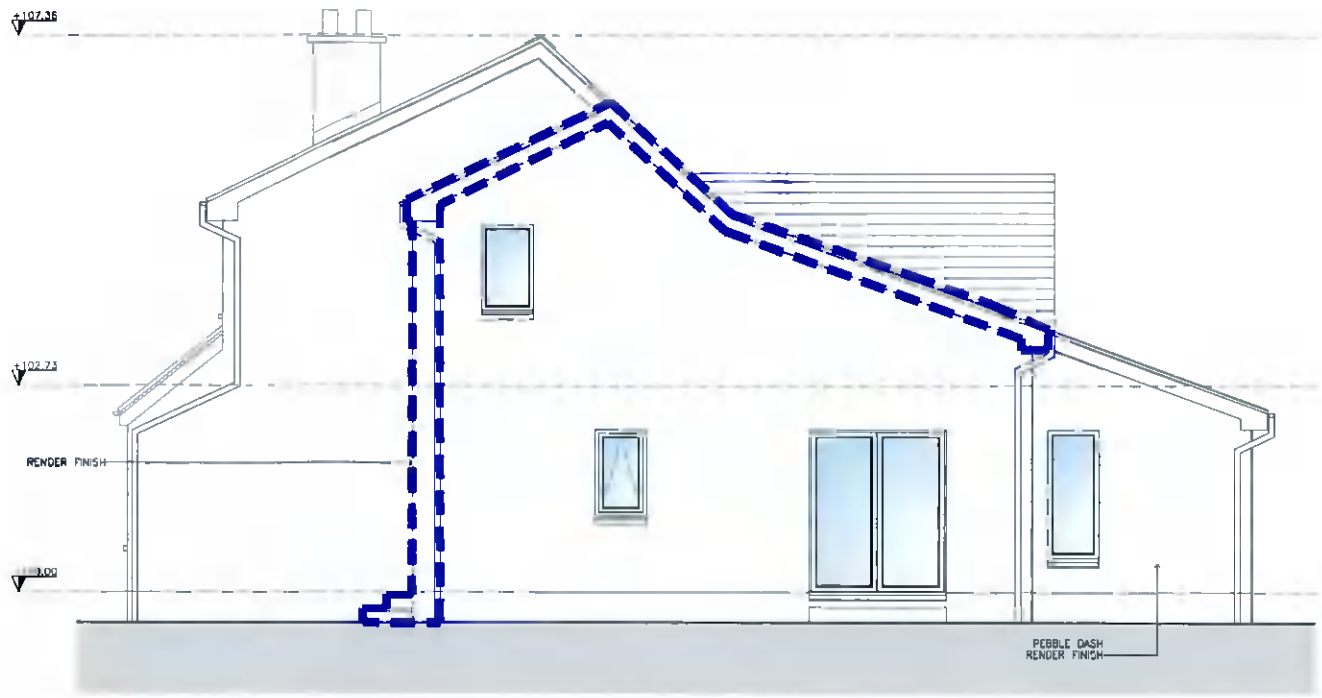

EXISTING SIDE ELEVATION (NORTH)
SCALE 1:50@ A1, 1:100@ A3

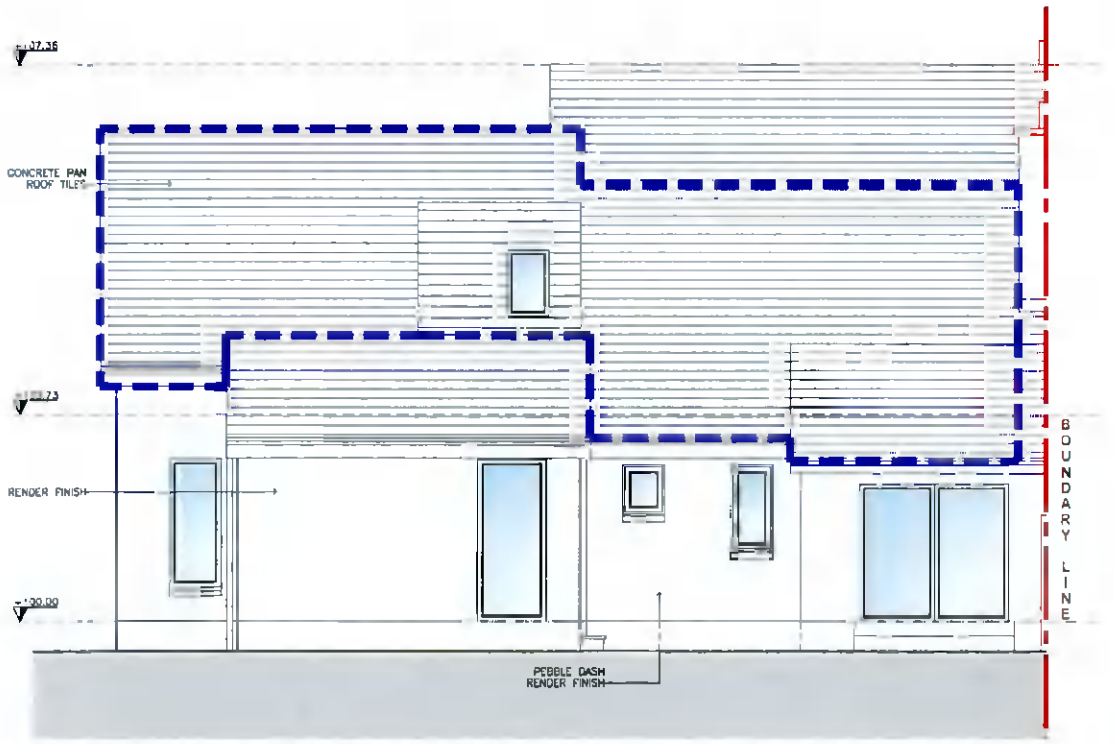

EXISTING REAR ELEVATION (WEST)
SCALE 1:50@ A1, 1:100@ A3

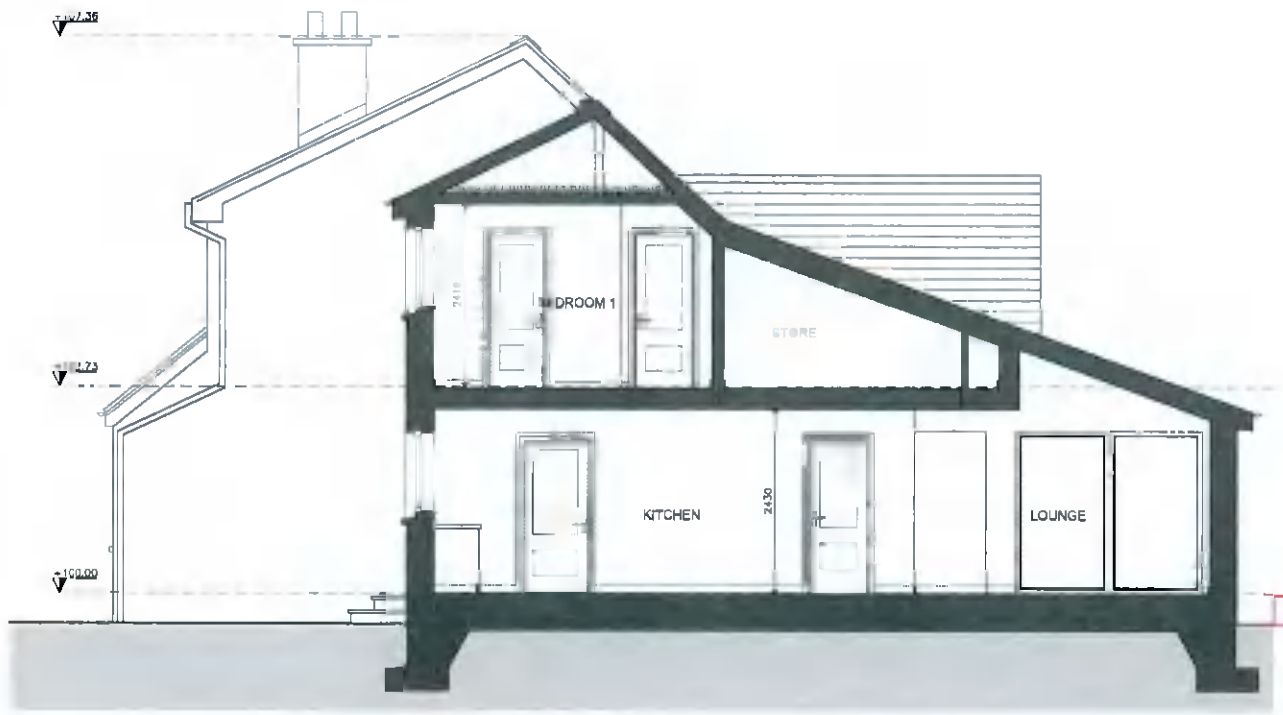

EXISTING SECTION A-A
SCALE 1:50@ A1, 1:100@ A3

SURVEY DRAWINGS

CANTRELL & CROWLEY
ARCHITECTS & INTERIOR DESIGNERS
Principal Billingsley Road Blackrock Co. Dublin
Tel [redacted] Fax [redacted] Email mail@cantrellcrowley.com

Client: TRIONA DALY

Project: ADDITIONS & ALTERATIONS TO EXISTING DWELLING @ 68 MARIAN CRESENT, RATHFARNHAM, DUBLIN 14

Drawing: EXISTING ELEVATIONS & SECTION
Scale: AS SHOWN
Date: SEPT. 2020
Drawing No: 2020 3700
Revision:
Drawn: B. FITZPATRICK
Checked: R. GRADY

©