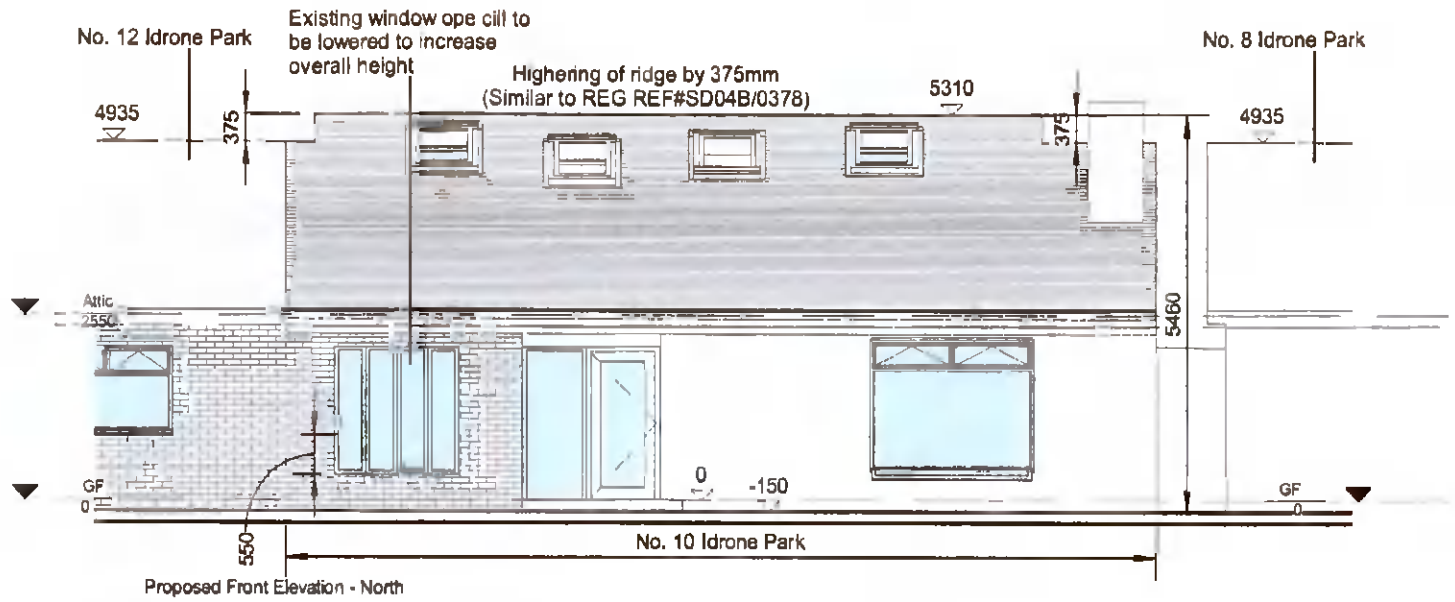

Proposed Front Elevation - North

1 : 100

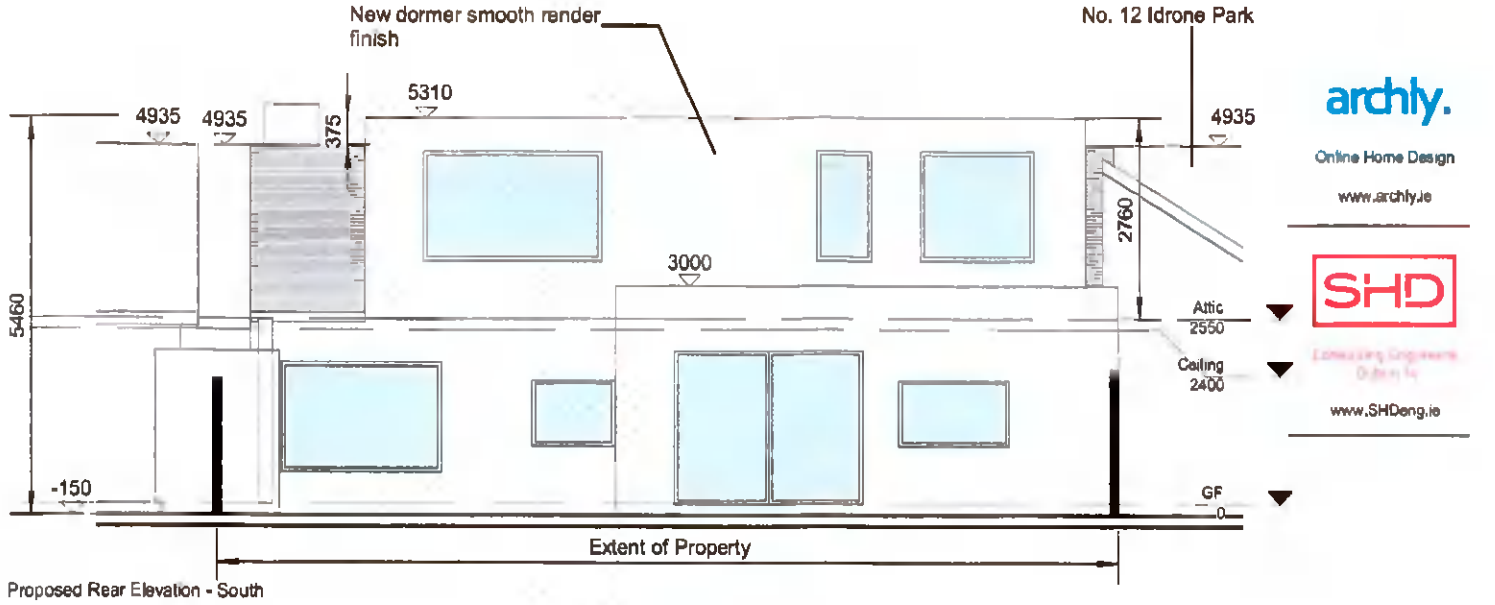

Proposed Rear Elevation - South

1 : 100

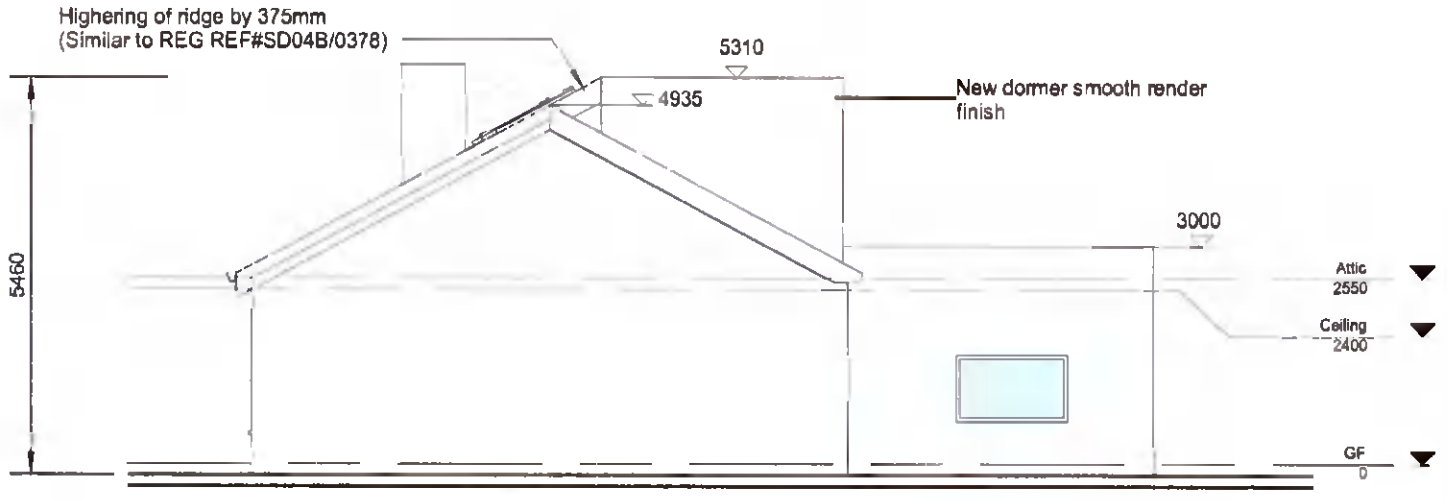

Proposed Side Elevation - West

1 : 100

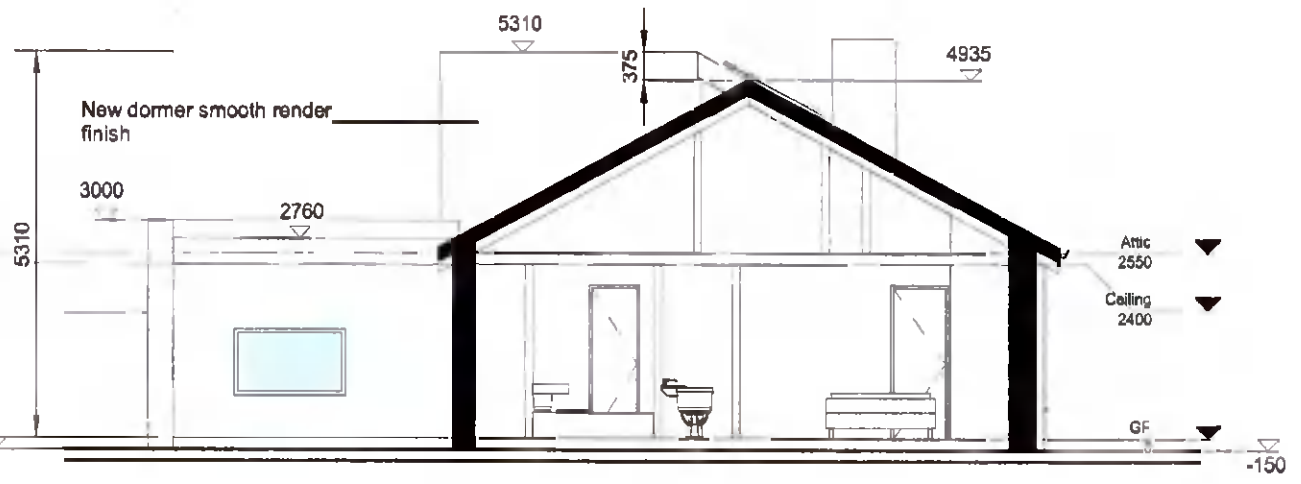

Proposed Side Elevation- East

1 : 100

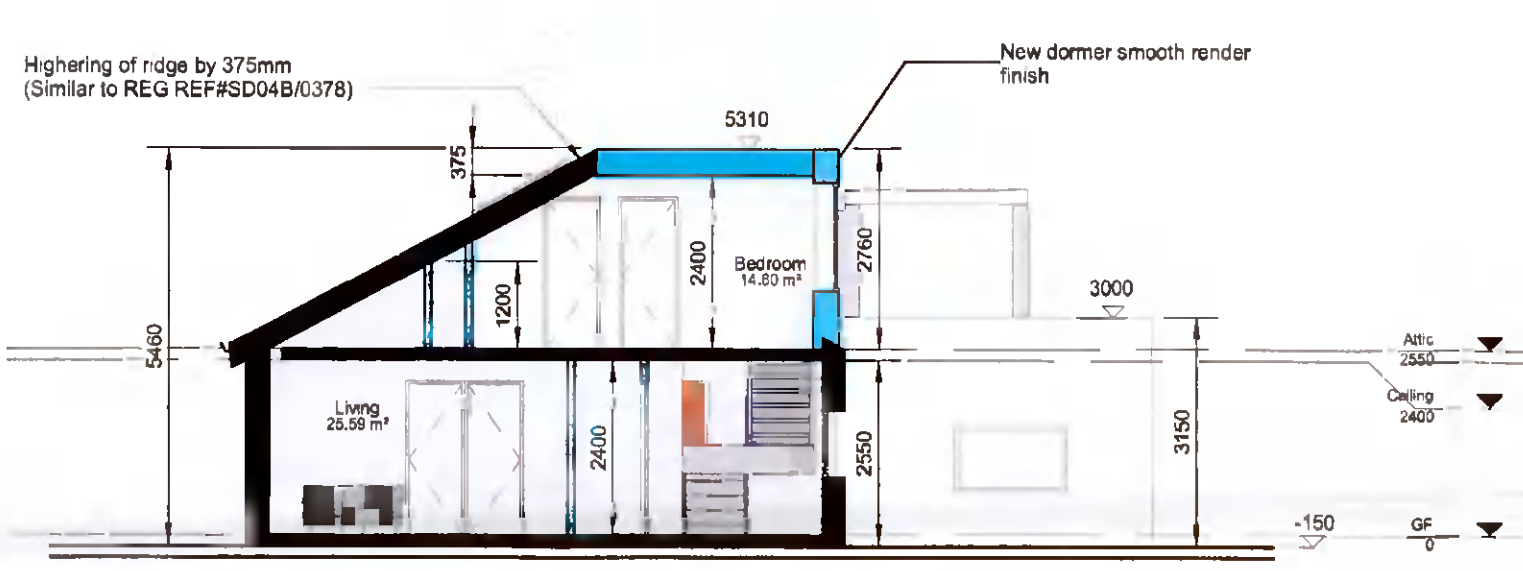

Section 1

1 : 100

Section 2

1 : 100

NOTES.
This drawing is for information purposes only. Not for construction. All shown dimensions to be checked on site.
Do not scale drawing.
All dimensions in millimeters unless otherwise stated.
Any discrepancies to be disclosed to the designers.

Existing Wall

Proposed Construction

Victoria Brennan

10 Idrone Park

Proposed Elevations

Date 05/19/21

archly.
Online Home Design
www.archly.ie

SHD
Consulting Engineers
Dublin 14
www.SHDeng.ie