A0

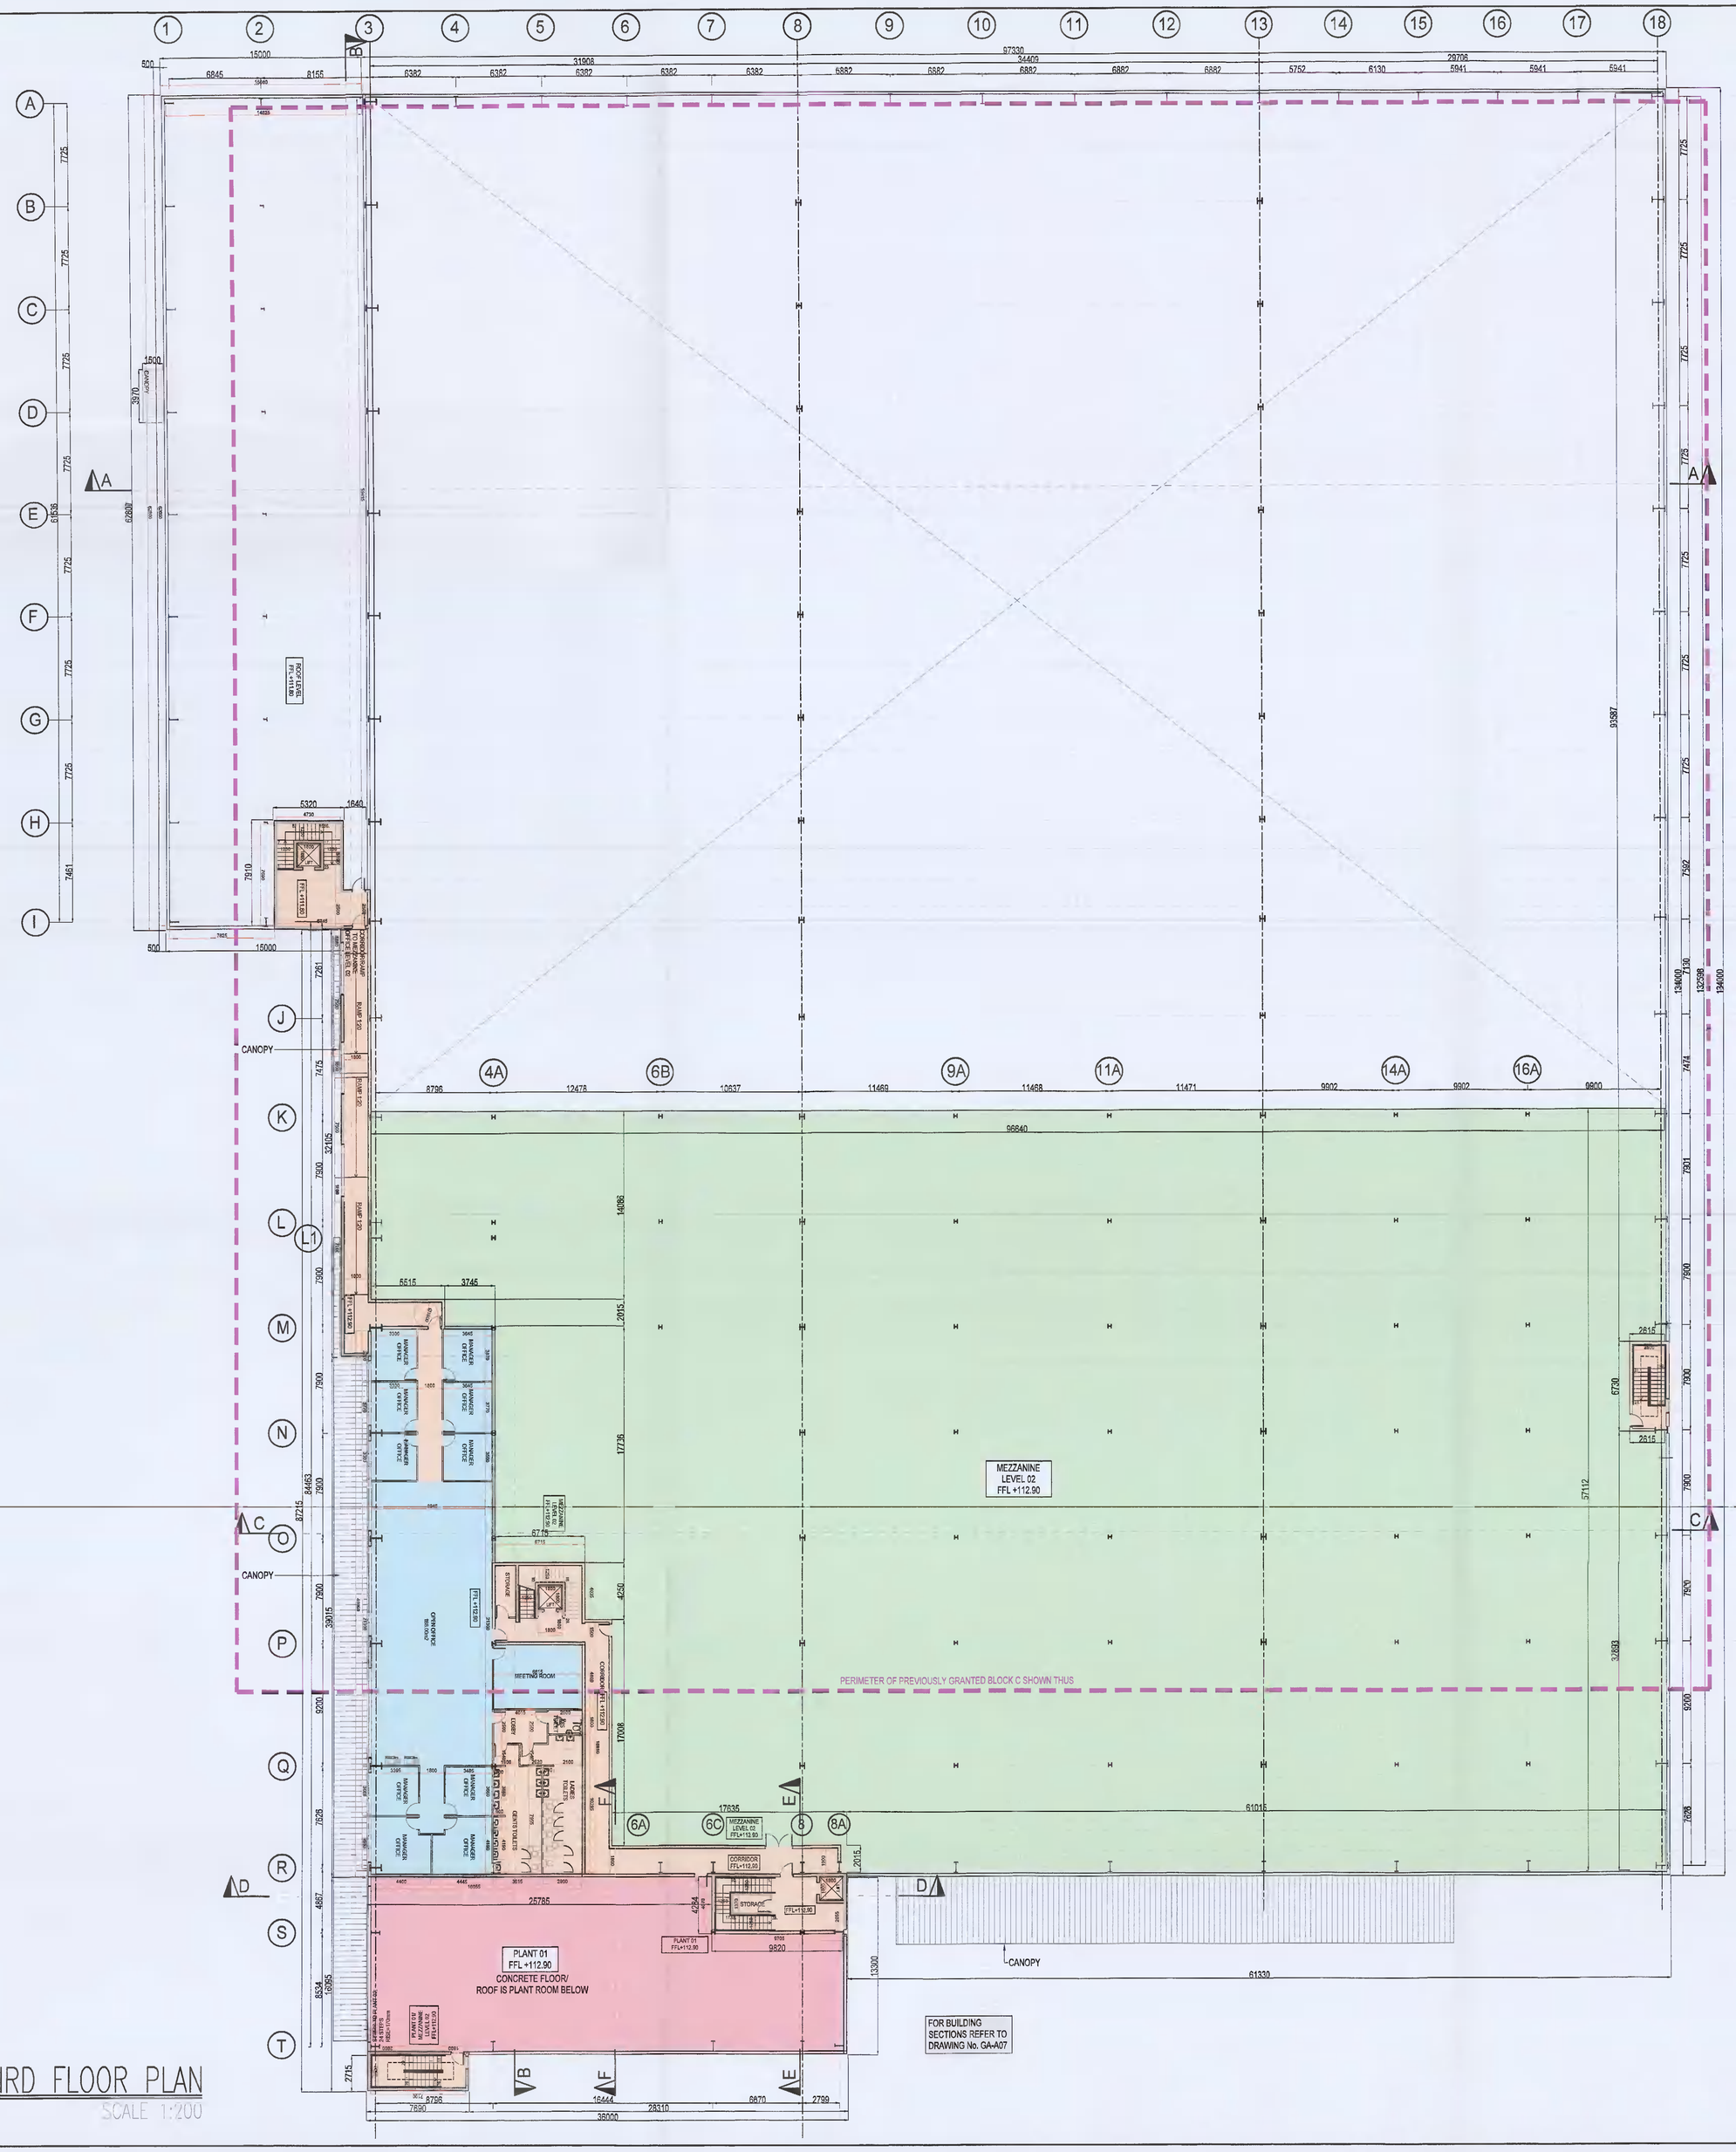

THIRD FLOOR PLAN

SCALE 1:200

KEY PLAN

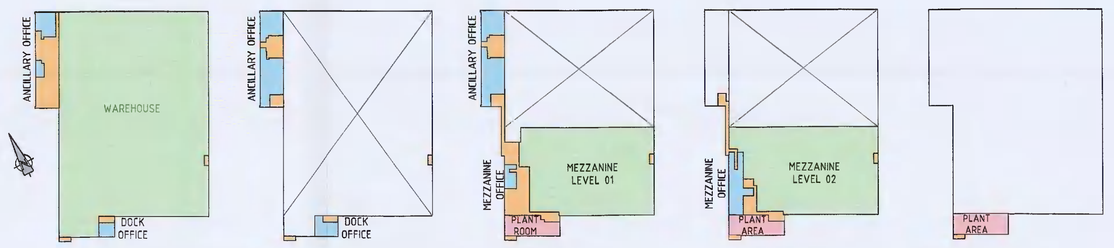

*TABLE OF AREAS SHOWN ON DRAWING "D2-SITE PLAN".

Work	Date	By	Chk.	App.	Revision
PL3	01-10-2021	TK	PK	PK	ISSUED FOR PLANNING ALTERATION

Drawing Status: PLANNING ALTERATION

Job Title: DEVELOPMENT AT SITE C, COLLEGE LANE, GREENOGUE RATHCOOLE CO. DUBLIN

Drawing Title: THIRD FLOOR PLAN MEZZANINE LEVEL 02

Architect/Client: JORDANSTOWN PROPERTIES LTD

KAVANAGH BURKE CONSULTING ENGINEERS
Tel. 01 - 450 0694 Unit G3, Calmount Pk.
Fax. 01 - 426 4340 Ballymount,
Email: pkavanagh@kavanaghburke.ie Dublin 12.

Drn TK	Checked PK	Approved PK
Scale 1:200		Date July 2021
Job No. D1658	Drawing No. GA-A04	Rev. PL3