A0

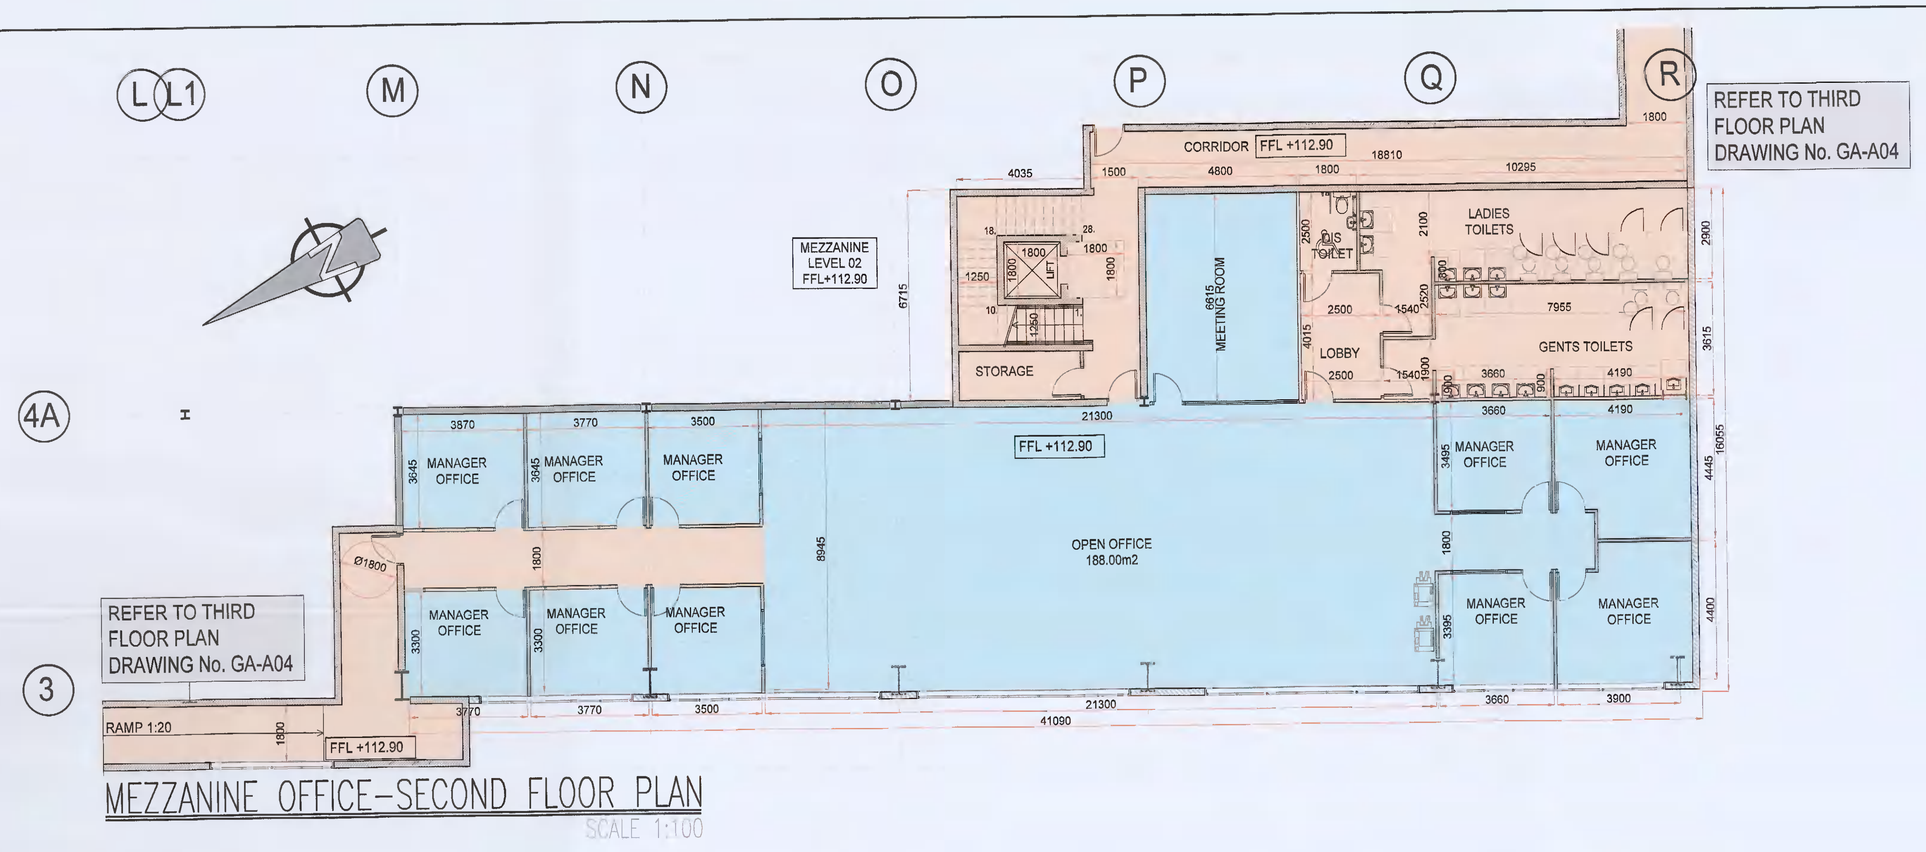

MEZZANINE OFFICE–SECOND FLOOR PLAN

SCALE 1:100

KEY PLAN

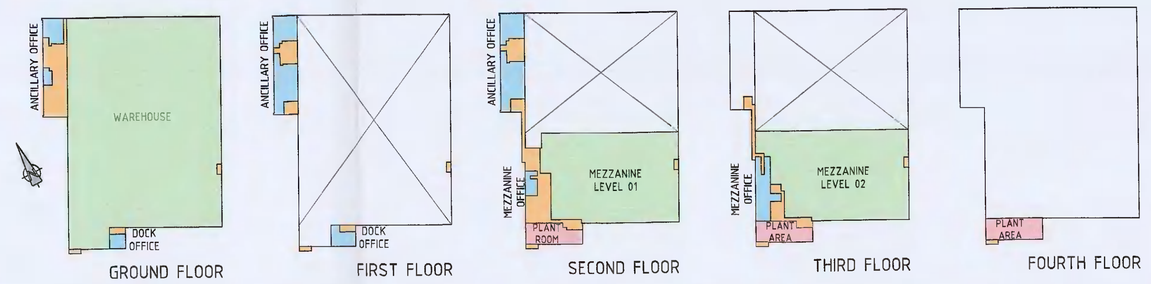

★TABLE OF AREAS SHOWN ON DRAWING "02-SITE PLAN".

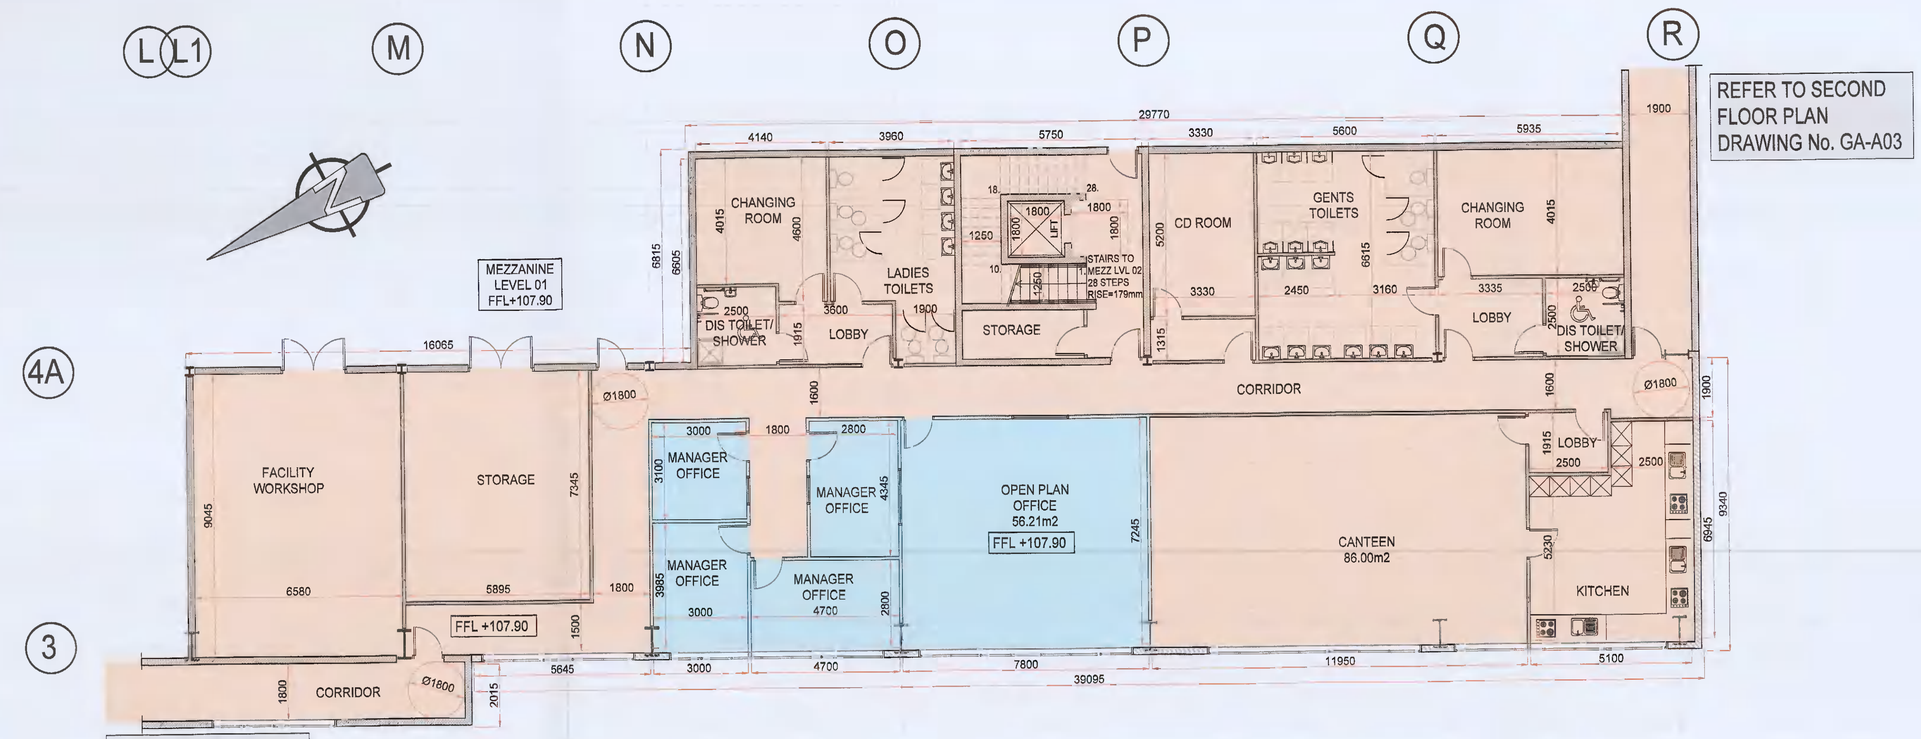

MEZZANINE OFFICE–FIRST FLOOR PLAN

SCALE 1:100

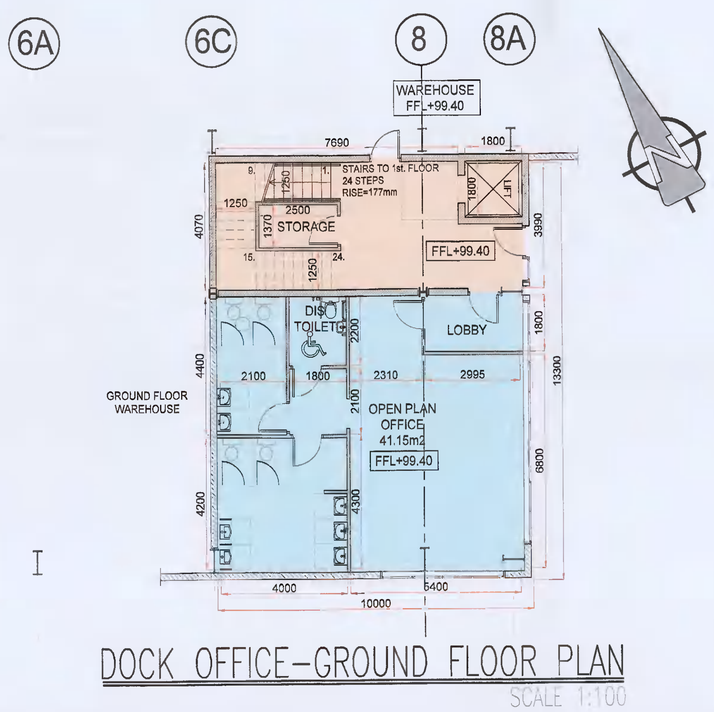

DOCK OFFICE–GROUND FLOOR PLAN

SCALE 1:100

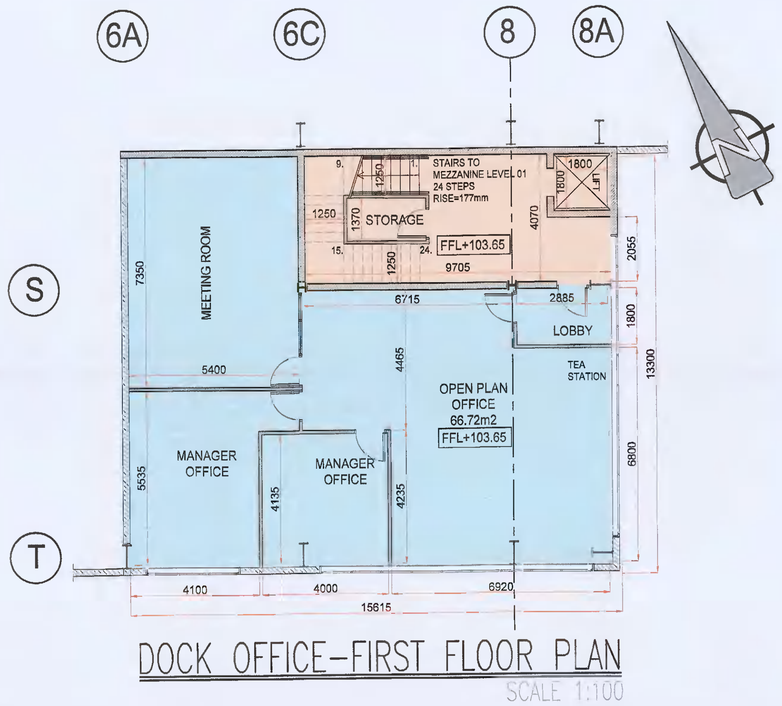

DOCK OFFICE–FIRST FLOOR PLAN

SCALE 1:100

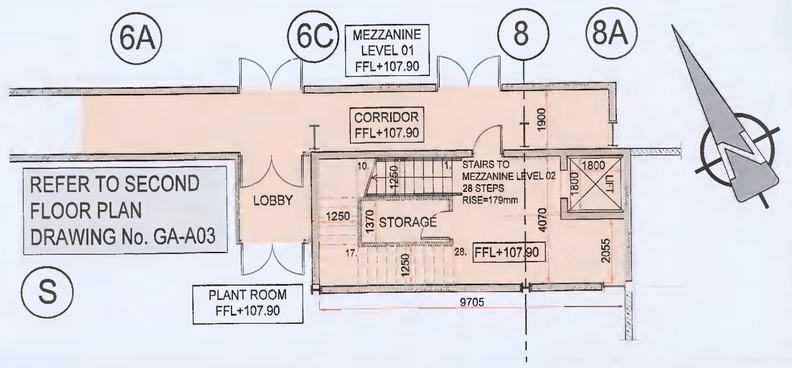

DOCK OFFICE–SECOND FLOOR PLAN

SCALE 1:100

REFER TO DRAWINGS No. GA-A01/GA-A02/GA-A-3/GA-A04 FOR OVERALL FLOOR PLANS

PL3	31-AUG-2021	TK	PK	PK	ISSUED FOR PLANNING ALTERATION
Mark	Date	By	Chk.	App.	Revision

Drawing Status: PLANNING ALTERATION

Job Title: DEVELOPMENT AT SITE C, COLLEGE LANE, GREENOGUE RATHCOOLE CO. DUBLIN

Drawing Title: MEZZANINE OFFICE AND DOCK OFFICE

Architect/Client: JORDANSTOWN PROPERTIES LTD

KAVANAGH BURKE CONSULTING ENGINEERS
Tel. 01 - 450 0694 Unit 03, Calmount Pk.
Fax. 01 - 426 4340 Ballymount,
Email: plavanagh@kavanaghburke.ie Dublin 12.

Drn. TK	Checked PK	Approved PK
Scales 1:100		Date July 2021
Job No. D1658	Drawing No. GA-A07	Rev. PL3