A0

FRONT (WESTERN) ELEVATION 01
SCALE 1:200

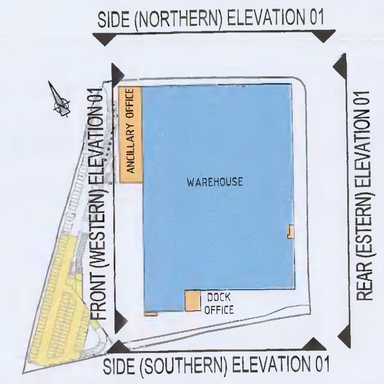

KEY PLAN
WAREHOUSE BUILDING

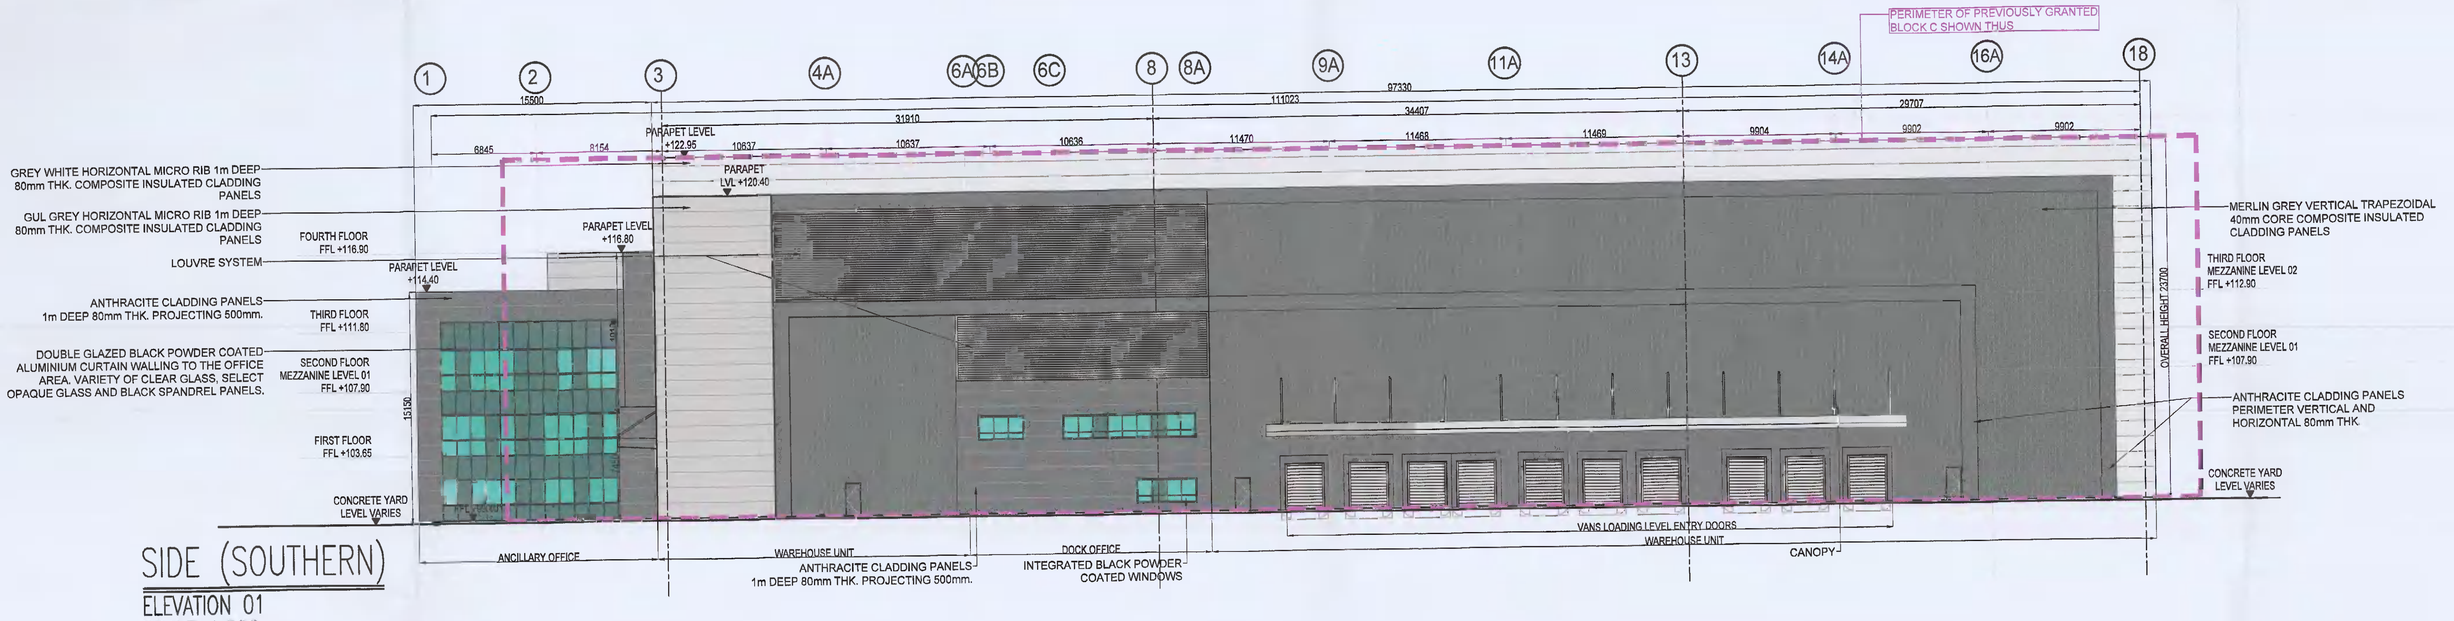

SIDE (SOUTHERN) ELEVATION 01
SCALE 1:200

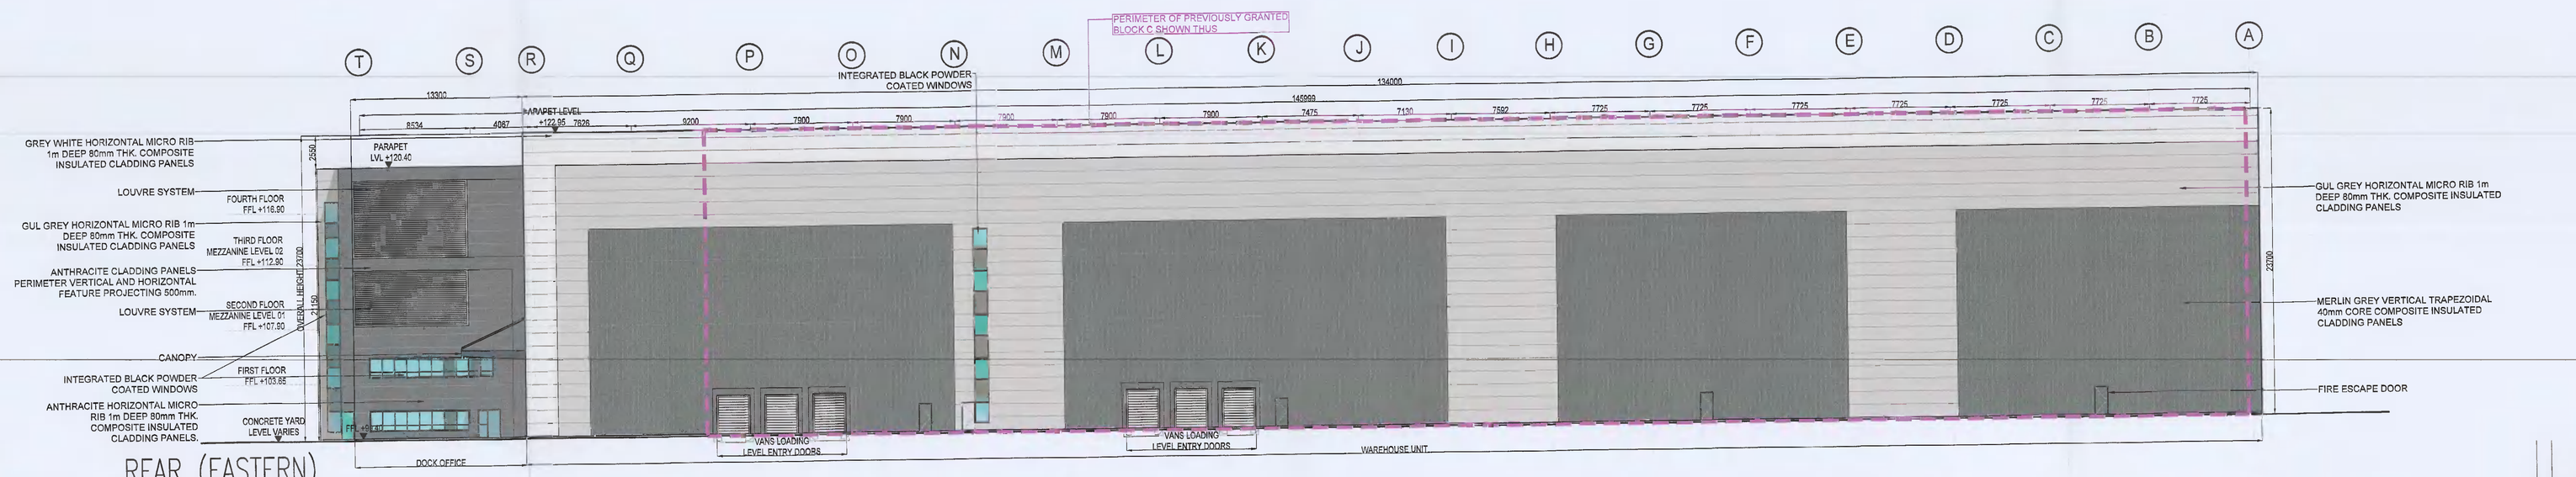

REAR (EASTERN) ELEVATION 01
SCALE 1:200

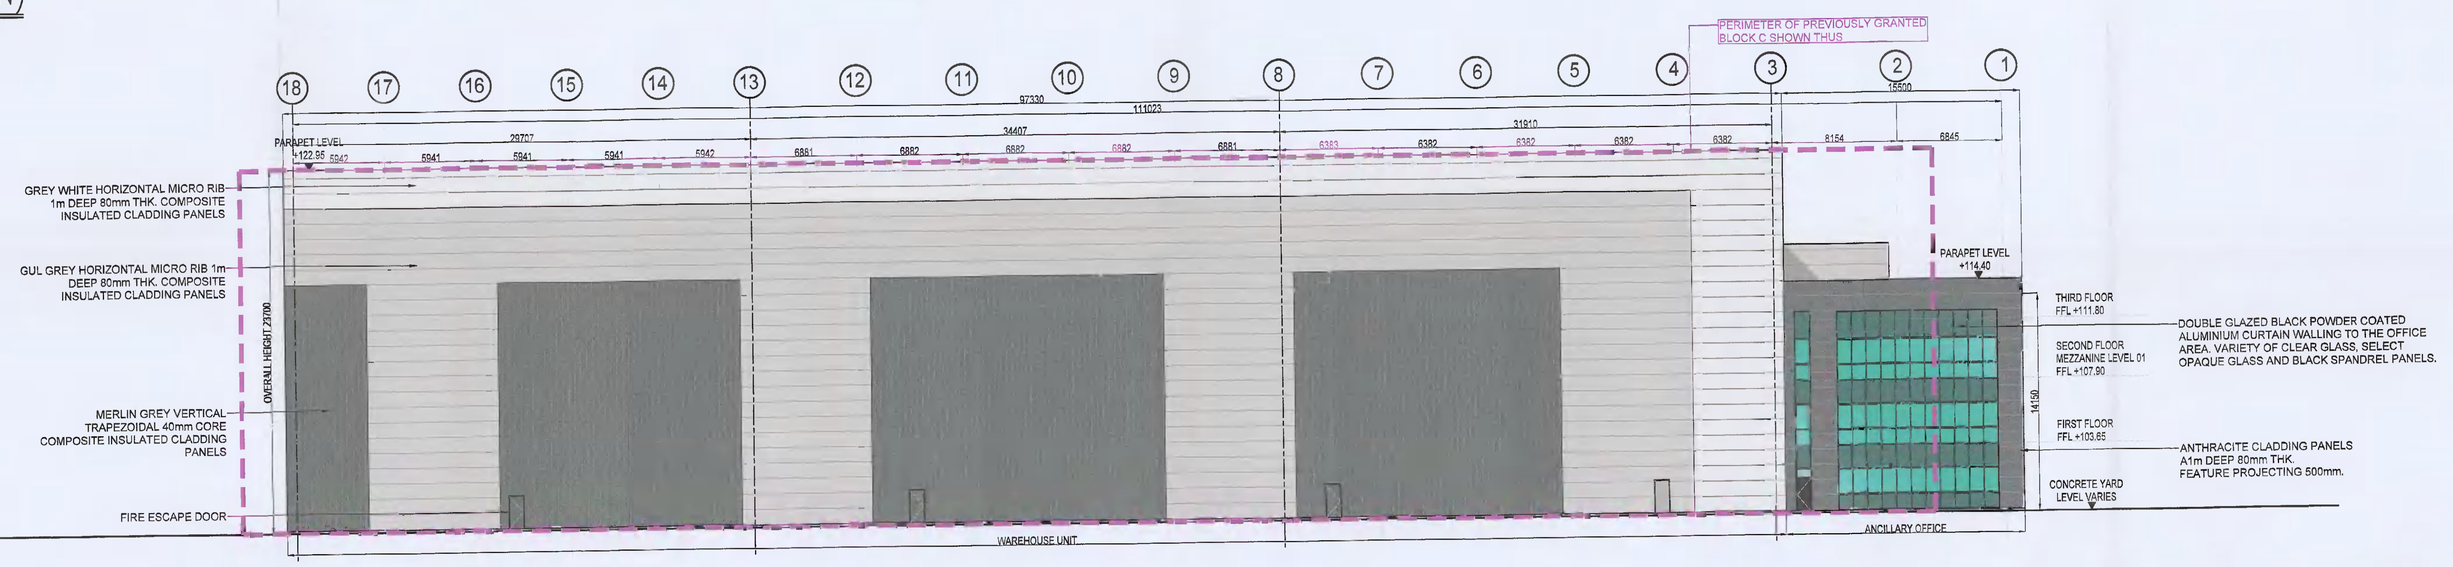

SIDE (NORTHERN) ELEVATION 01
SCALE 1:200

Mark	Date	By	Chk.	Rev.	Revision
PL3	01-07-2021	TK	PK	PK	ISSUED FOR PLANNING ALTERATION

Drawing Status
PLANNING ALTERATION

Job Title
DEVELOPMENT AT SITE C,
COLLEGE LANE, GREENOGUE
RATHCOOLE
CO. DUBLIN

Drawing Title
ELEVATIONS
(WAREHOUSE BUILDING)

Architect/Client
JORDANSTOWN PROPERTIES LTD

KAVANAGH BURKE
CONSULTING ENGINEERS
Tel. 01 - 450 0844 Unit G5, Calmount Pk.
Fax. 01 - 426 4349 Ballymount,
Email: pkavanagh@kavanaghburke.ie Dublin 12.

Drn	Checked	Approved
TK	PK	PK
Scales 1:200		Date July 2021
Job No D1658	Drawing No. GA-A09	Rev. PL3