A0

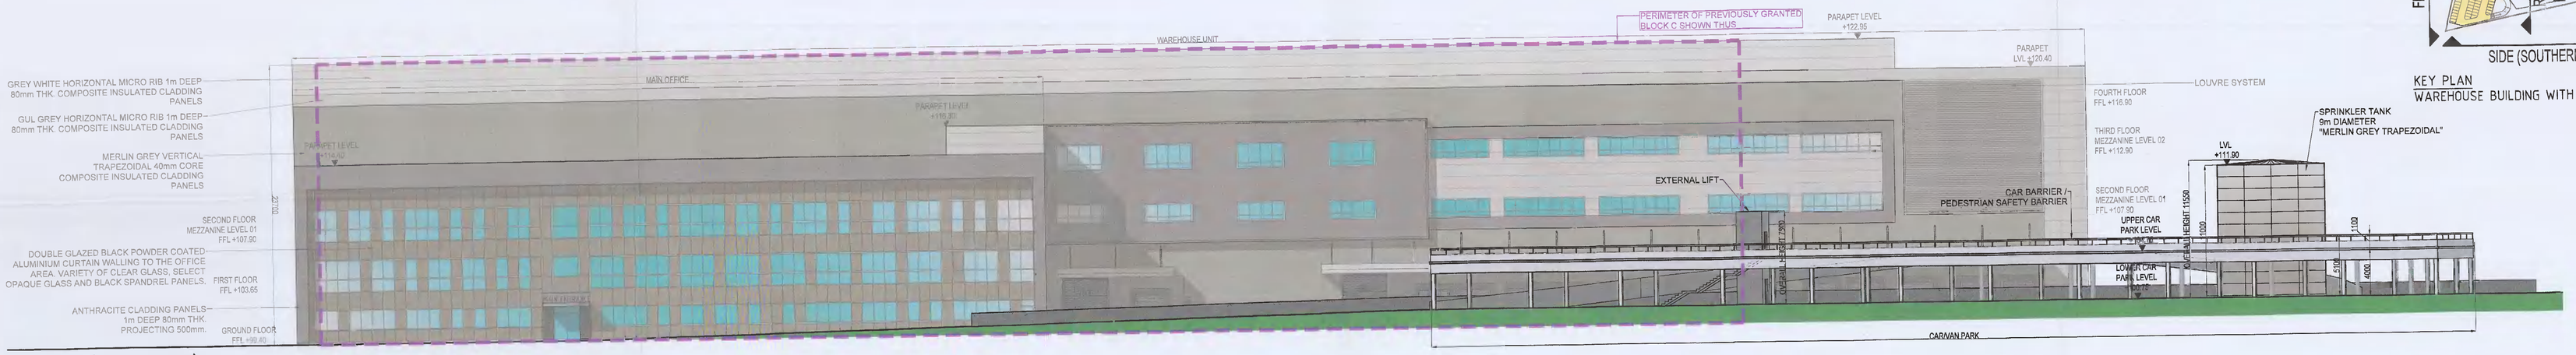

FRONT (WESTERN)
ELEVATION 02 – CAR PARK
SCALE 1:200

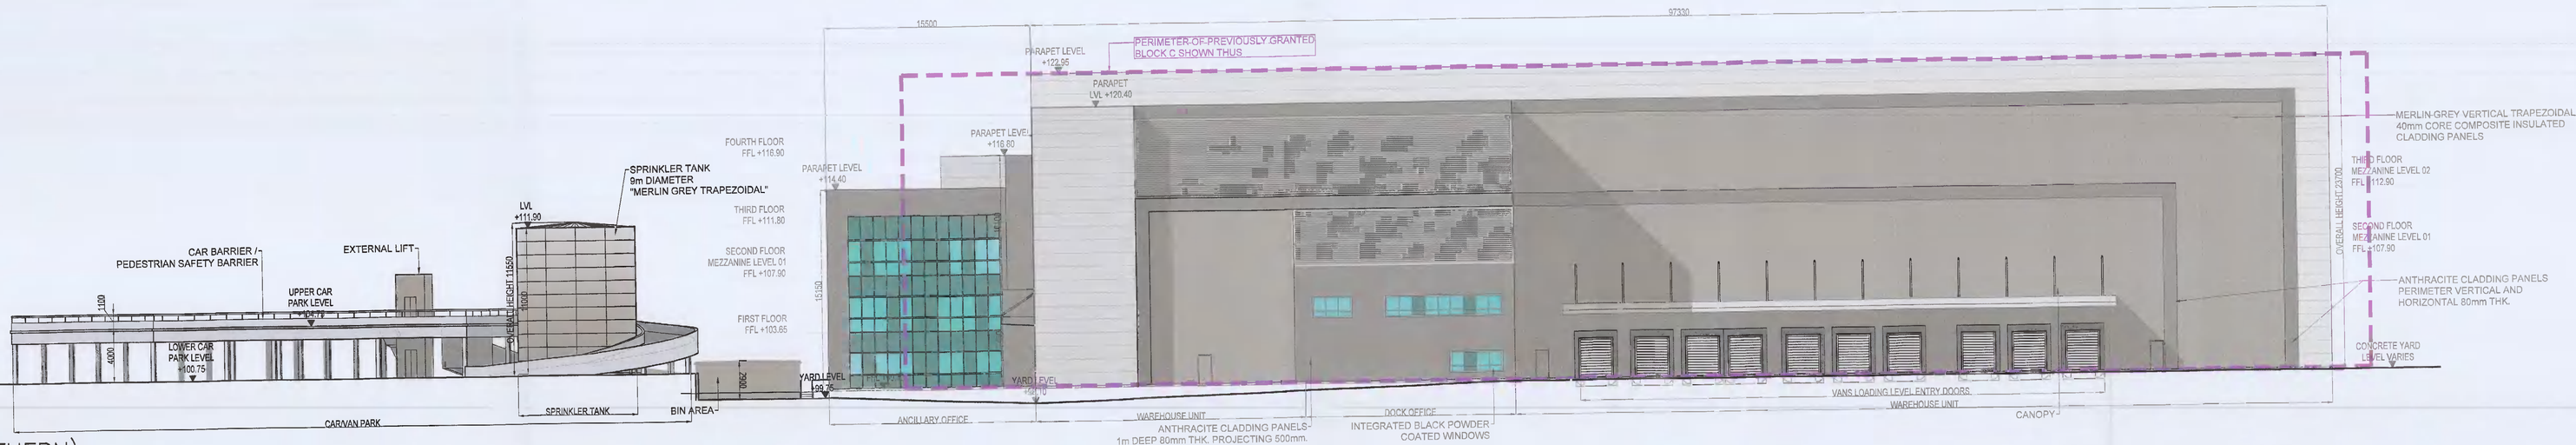

SIDE (SOUTHERN)
ELEVATION 02 – CAR PARK
SCALE 1:200

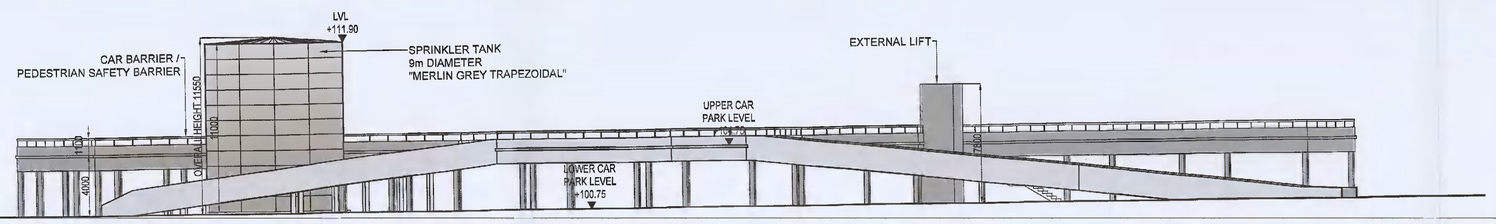

REAR (EASTERN)
ELEVATION 02 – CAR PARK
SCALE 1:200

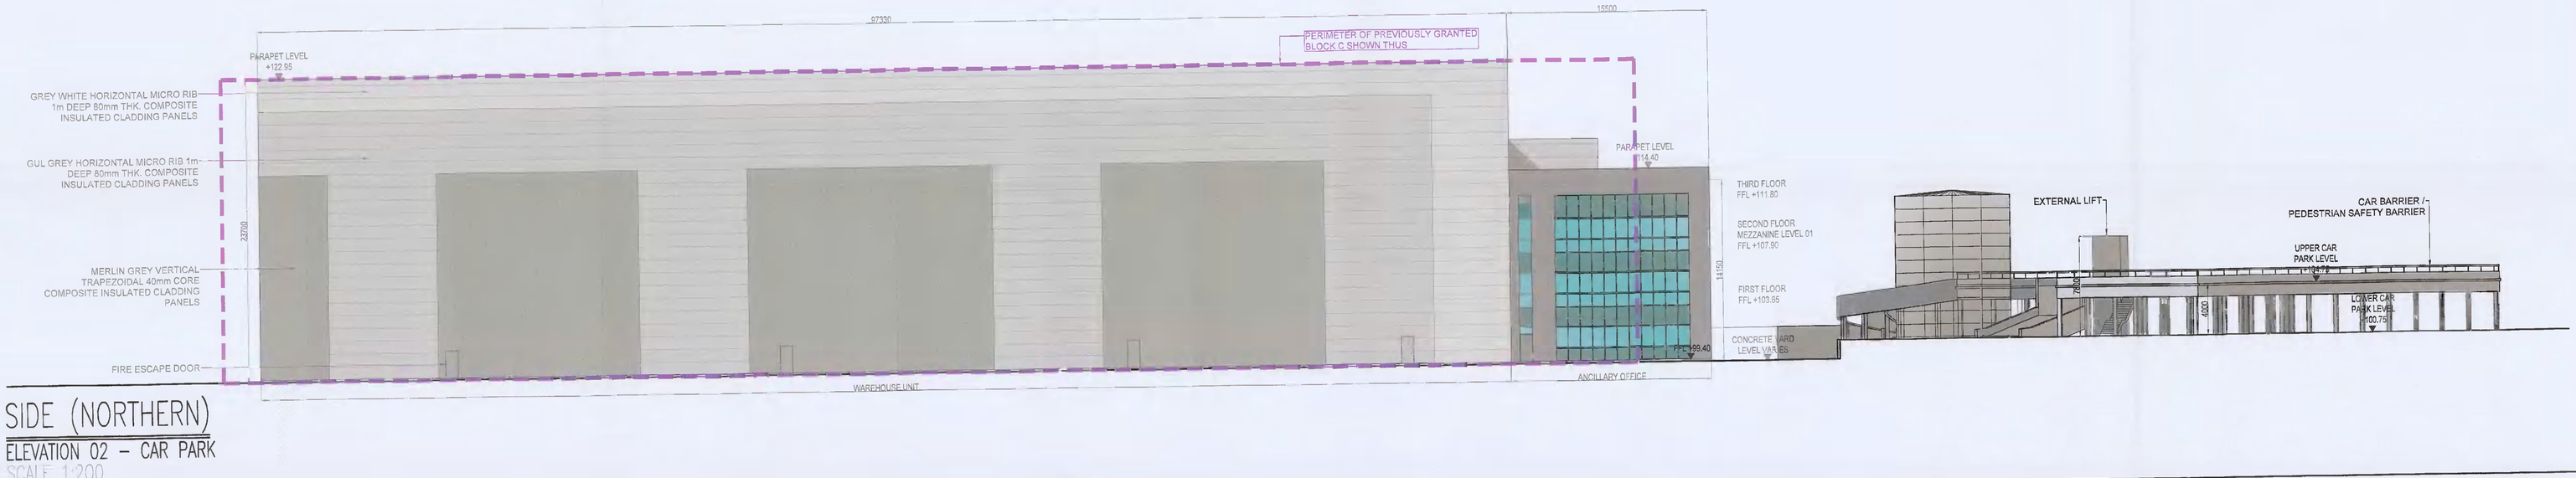

SIDE (NORTHERN)
ELEVATION 02 – CAR PARK
SCALE 1:200

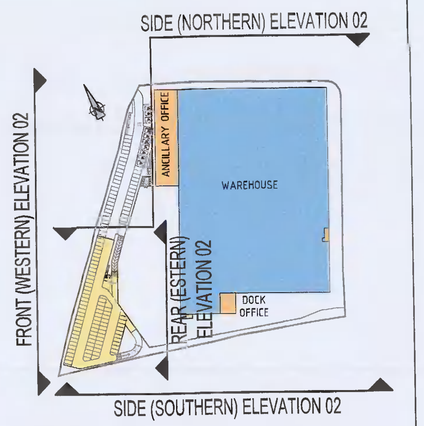

KEY PLAN
WAREHOUSE BUILDING WITH ADJACENT CAR PARK

Rev	Date	By	Chk.	App.	Revision
PL3	01-07-2021	TK	PK	PK	ISSUED FOR PLANNING ALTERATION

Drawing Status: PLANNING ALTERATION

Job Title: DEVELOPMENT AT SITE C, COLLEGE LANE, GREENOGUE RATHCOOLE CO. DUBLIN

Drawing Title: CAR PARK ELEVATIONS (COMBINED WITH ADJACENT PROPOSED WAREHOUSE)

Architect/Client: JORDANSTOWN PROPERTIES LTD

KAVANAGH BURKE
CONSULTING ENGINEERS
Tel. 01 - 450 0694 Unit G3, Calmount Pk.
Fax. 01 - 428 4340 Ballymount,
Email: pkavanagh@kavanaghburke.ie Dublin 12.

Dft TK	Checked PK	Approved PK
Scale 1/200		Date July 2021
Job No. D1658	Drawing No. GA-A10	Rev. PL3