A0

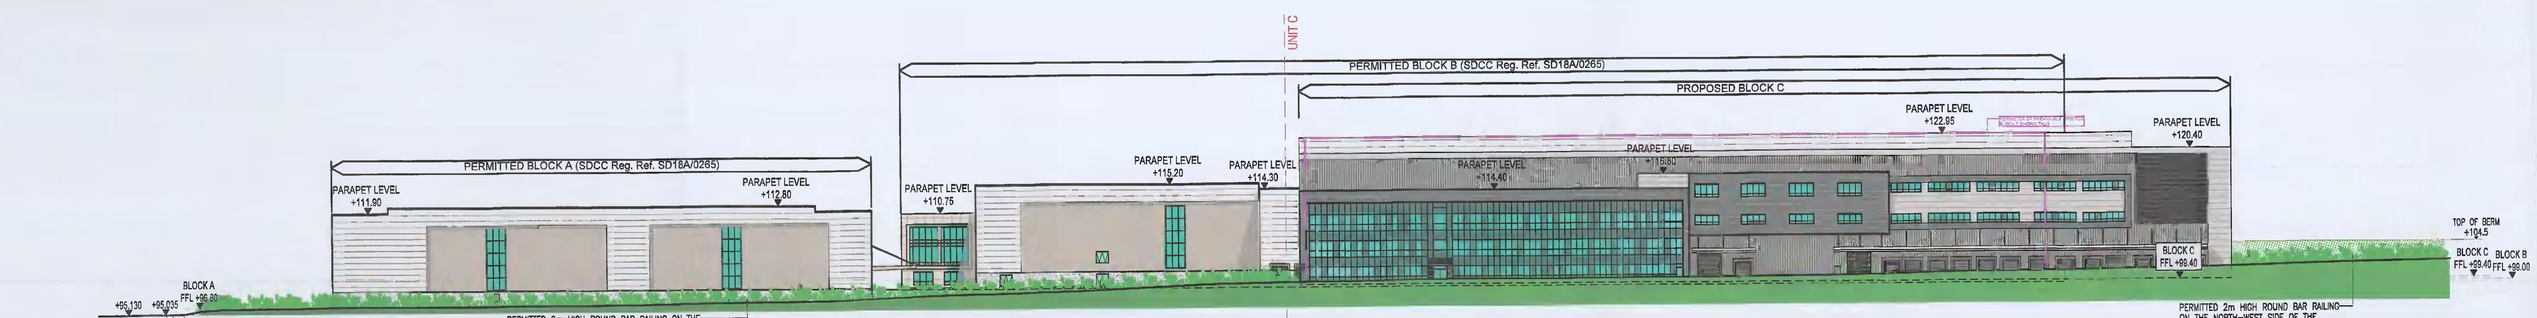

ELEVATION A–A

SCALE 1:500

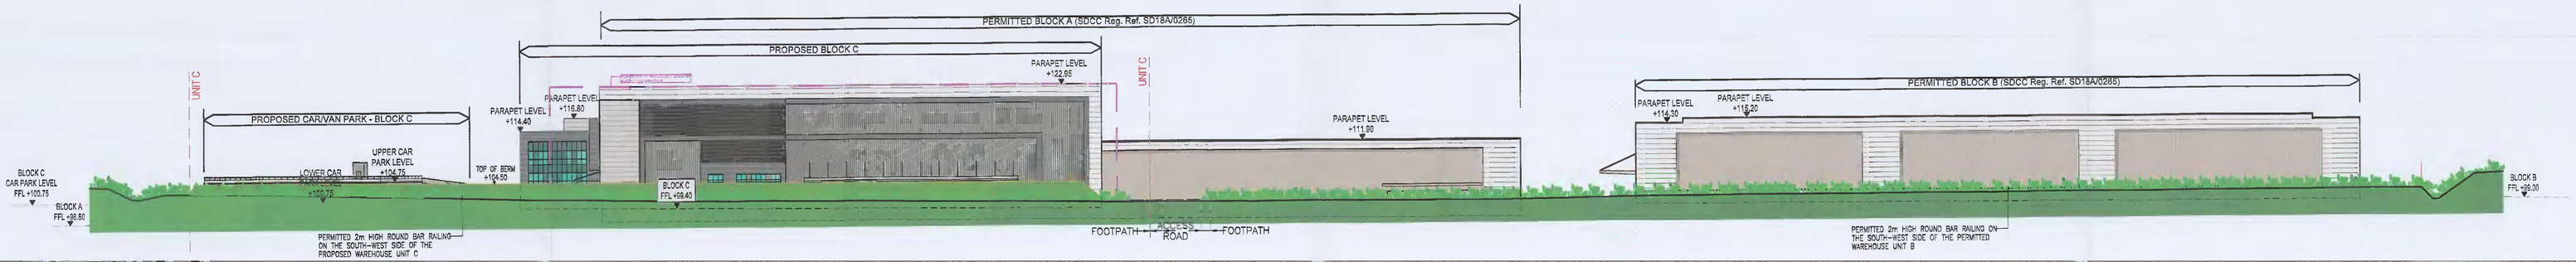

ELEVATION B–B

SCALE 1:500

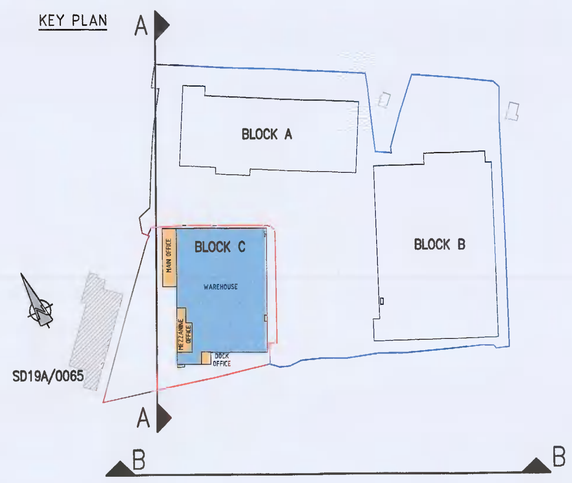

Work	Date	By	Chk	App.	Revision
PL3	01-07-2021	TK	PK	PK	ISSUED FOR PLANNING ALTERATION

Drawing Status: PLANNING ALTERATION

Job Title: DEVELOPMENT AT SITE C, COLLEGE LANE, GREENOGUE RATHCOOLE CO. DUBLIN

Drawing Title: CONTIGUOUS ELEVATIONS

Architect/Client: JORDANSTOWN PROPERTIES LTD

KAVANAGH BURKE
CONSULTING ENGINEERS
Tel. 01 - 450 0694 Unit G3, Calmount Pk.
Fax. 01 - 426 4340 Ballymount,
Email: pkavanagh@kavanaghburke.ie Dublin 12.

Drn	Checked	Approved
TK	PK	PK

Scale	Date
1/500	July 2021

Job No.	Drawing No.	Rev.
D1658	GA–A11	PL3