OSi PLACE Map

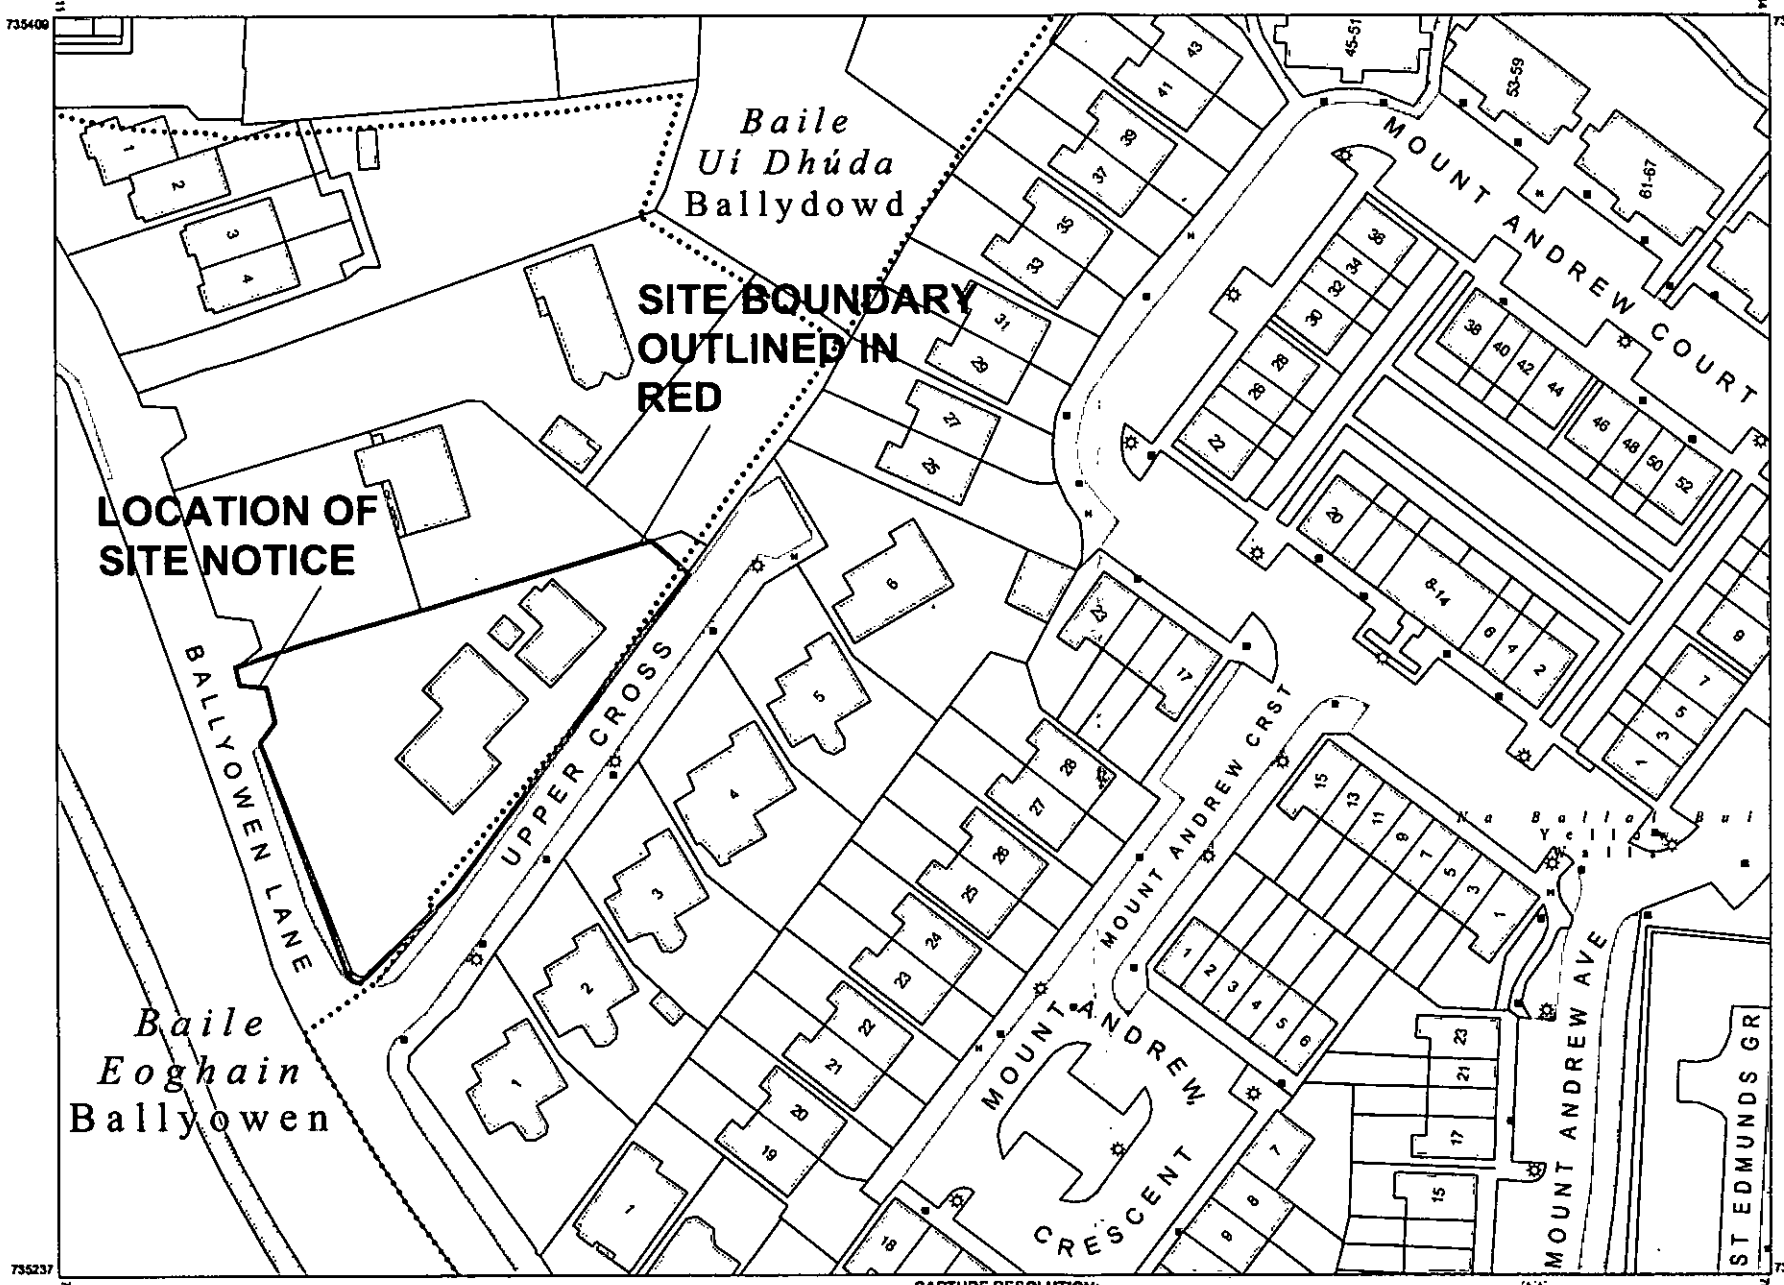

Ordnance Survey Ireland
National Mapping Agency

CENTRE COORDINATES:
ITM 705628,735323

PUBLISHED:	ORDER NO.:
06/07/2021	50204839_1

MAP SERIES:	MAP SHEETS:
1:1,000	3195-22
1:1,000	3195-23

COMPILED AND PUBLISHED BY:
Ordnance Survey Ireland,
Phoenix Park,
Dublin 8,
Ireland.

Unauthorised reproduction infringes Ordnance Survey Ireland and Government of Ireland copyright.

All rights reserved.
No part of this publication may be copied, reproduced or transmitted in any form or by any means without the prior written permission of the copyright owners.

The representation on this map of a road, track or footpath is not evidence of the existence of a right of way.

Ordnance Survey maps never show legal property boundaries, nor do they show ownership of physical features.

© Suirbhéireacht Ordanáis Éireann, 2021
© Ordnance Survey Ireland, 2021
www.osi.ie/copyright

OUTPUT SCALE: 1:1,000

CAPTURE RESOLUTION:
The map objects are only accurate to the resolution at which they were captured.
Output scale is not indicative of data capture scale.
Further information is available at:
http://www.osi.ie; search 'Capture Resolution'

LEGEND:
http://www.osi.ie;
search 'Large Scale Legend'

ORDINANCE SURVEY MAP - Scale 1:1000

NOTES / LEGEND

BOUNDARY LINE

N

Revision	Date	Description	By

Drawing Status

PLANNING APPLICATION

Ceardean
D8 Studios
9 Dolphin's Barn
Dublin 8
Tel: 00 353 (01) 5324143
Web: www.ceardean.com

Note:
Do not scale.
Use figured dimensions only.
This drawing is to be read in conjunction with all relevant specifications and drawings.
All dimensions to be checked on site.
In the event of any discrepancies between drawings the contractor is to inform the Architect immediately

CEARDEAN architects

Client: SUNFLOWER CHILDCARE LTD
Project: Ballyowen Lane, Lucan, Co Dublin K78WF44
Drawing: ORDINANCE SURVEY MAP

Date	Scale	Size	Drawn by
21-06-29	1:1000	A3	NH

Description	Stage	Job No.	Status	Dwg No.	Rev.
A	2	21106	00	1_000	0

© COPYRIGHT This drawing or design may not be reproduced without permission