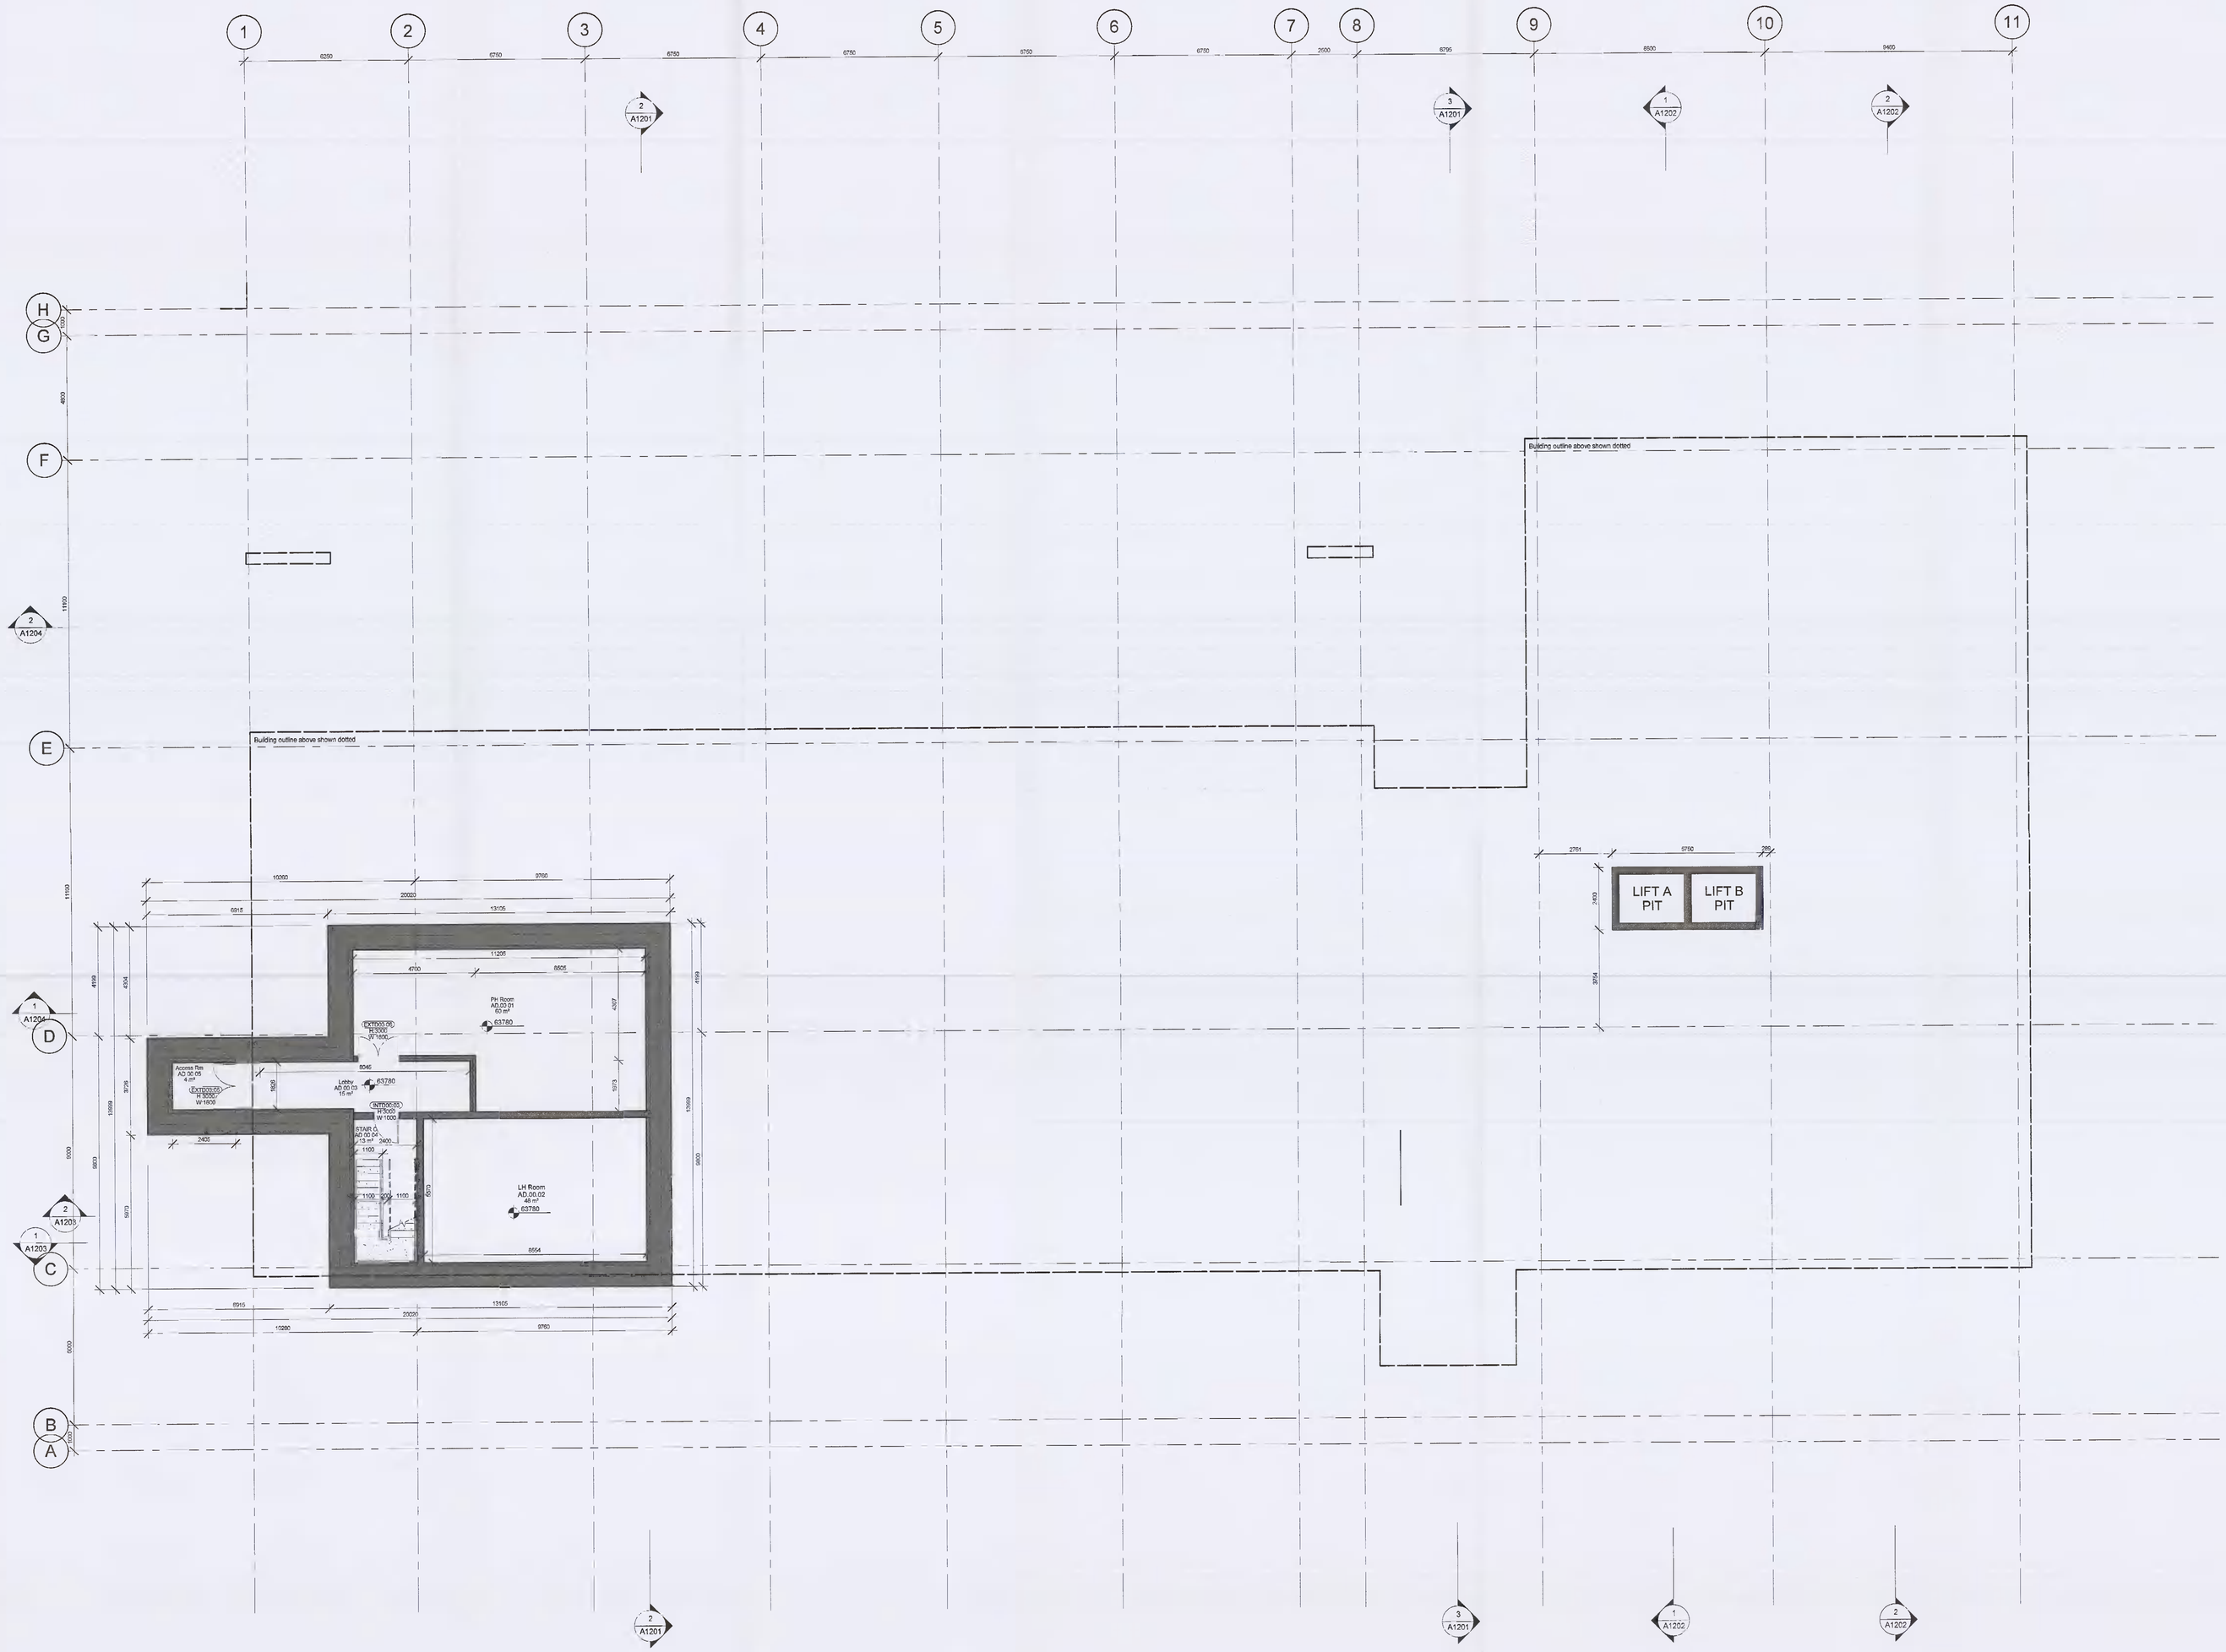

1 GA Level 00
1 : 100

ROOM SCHEDULE LEVEL 00			
Number	Name	Space Function	Area
AD.00.01	PH Room		60 m²
AD.00.02	LH Room		48 m²
AD.00.03	Lobby		15 m²
AD.00.04	STAIR C		13 m²
AD.00.05	Access Rm		4 m²
AD.00.06	STAIR B		26 m²
AD.00.07	STAIR A		10 m²
AD.00.08	Storage		8 m²
AD.00.09	STAIR C		15 m²
AD.00.10	Riser		1 m²
AD.00.11	STAIR A		20 m²
AD.00.12	Riser		3 m²
AD.00.13	STAIRS A		20 m²

Approvals:

Customer	Microsoft	Date	21/05/21
Microsoft Mechanical Engineer	Andy Layer		
Microsoft Telecom Engineer	Cathal O'Sullivan		
Microsoft Electrical Engineer	Alan Kellett		
Engineering Manager	Declan Comerford		
Security Manager	Daniel Jones		
CSA	Lacise Maher / Sharendra Naidu / Jeff Schumacher		

General Notes:

1. This is not an installation drawing and shows design intent information only
2. All dimensions are in millimetres (mm) unless noted otherwise, all levels are in metres (m)unless noted otherwise.
3. Do not scale, work to figured dimensions only. This drawing shall be read in conjunction with building services documents and other relevant contract documents.
4. Equipment and plant details are not manufacturer specific. Contractor selected equipment shall meet the given constraints and long lead equipment will be coordinated by the GC based on final equipment selection.
5. All service penetrations through fire rated compartments shall be fire stopped to achieve a rating equivalent to the compartment and shall be designed to accommodate thermal movement.
6. All services crossing the movement joints shall be installed to accommodate the movements as defined in the structural engineers contract documentation.
7. The Contractor will produce fully coordinated installation drawings prior to installation for approval.
8. The Contractor will produce as built drawings prior to handover for approval.

Issue	Date	Revision Description
P02	25/06/21	Issued for Planning
P01	21/05/21	Issued for 30%

ARUP Microsoft

DONNELLY TURPIN ARCHITECTS

56 Camden Street Lower, Dublin, D02 CH60
Tel: +353(0)1 475 9065
E: projects@donnellyturpin.com
W:www.donnellyturpin.com

Client
Microsoft Operations Ireland Ltd South County Business Park, One Microsoft Court, Carmanhall and Leopardstown, Dublin, D18 DH6K

Project Title
DUB 14/15
Proposed Modifications to Previosly Approved Scheme SD20A\0283

Drawing Title
Floor Plans
Office Building
Proposed Basement Level

Scale at A0: 1 : 100	By / Chkd / Appd: BJ/ JW&SC/RA&MT
Role: Architecture	
Status: S2 - Suitable for Information - Planning	
Job No: 2035	Rev: P02
ID: A1110	

© Donnelly Turpin Architects