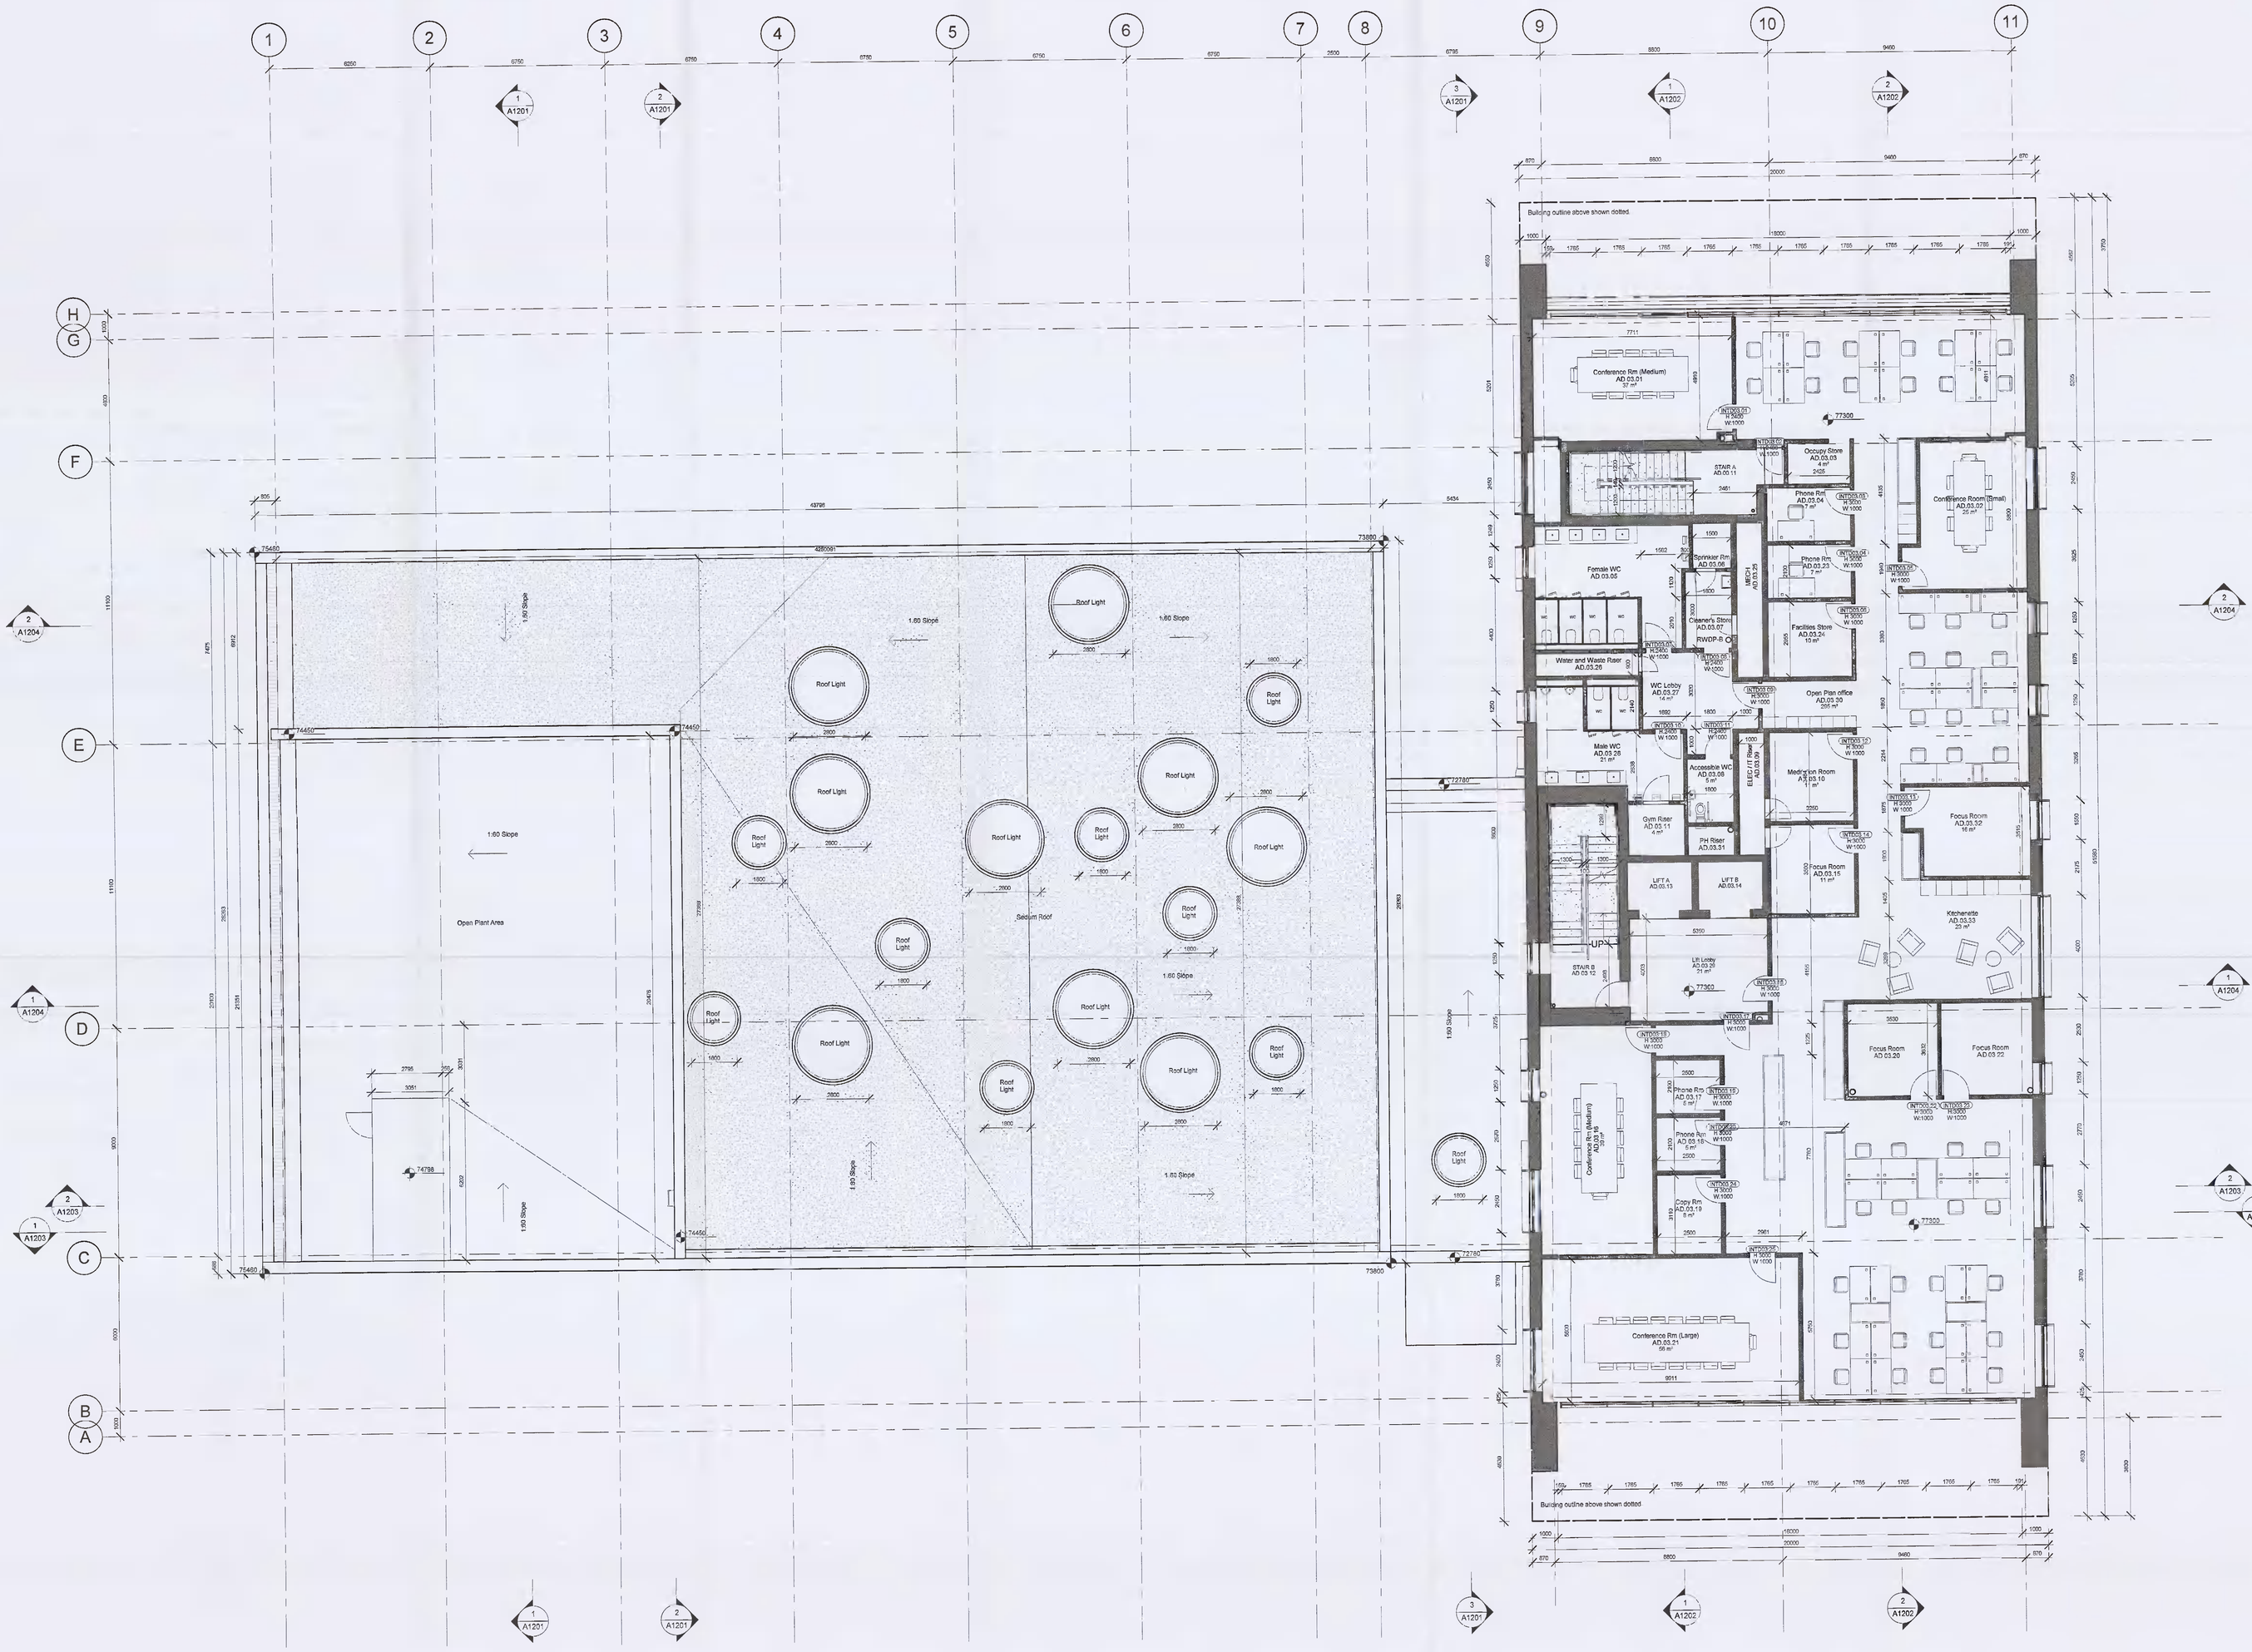

ROOM SCHEDULE LEVEL 03

Number	Name	Space Function	Area
AD.03.01	Conference Rm (Medium)		37 m²
AD.03.02	Conference Room (Small)		25 m²
AD.03.03	Occupy Store		4 m²
AD.03.04	Phone Rm		7 m²
AD.03.05	Female WC		28 m²
AD.03.06	Sprinkler Rm		3 m²
AD.03.07	Cleaner's Store		5 m²
AD.03.08	Accessible WC		5 m²
AD.03.09	ELEC / IT Riser		5 m²
AD.03.10	Meditation Room		11 m²
AD.03.11	Gym Riser		4 m²
AD.03.12	STAIR B		22 m²
AD.03.13	LIFT A		5 m²
AD.03.14	LIFT B		5 m²
AD.03.15	Focus Room		11 m²
AD.03.16	Conference Rm (Medium)		39 m²
AD.03.17	Phone Rm		5 m²
AD.03.18	Phone Rm		5 m²
AD.03.19	Copy Rm		8 m²
AD.03.20	Focus Room		13 m²
AD.03.21	Conference Rm (Large)		56 m²
AD.03.22	Focus Room		13 m²
AD.03.23	Phone Rm		7 m²
AD.03.24	Facilities Store		10 m²
AD.03.25	MECH		6 m²
AD.03.26	Water and Waste Riser		4 m²
AD.03.27	WC Lobby		14 m²
AD.03.28	Male WC		21 m²
AD.03.29	Lift Lobby		21 m²
AD.03.30	Open Plan office		295 m²
AD.03.31	PH Riser		2 m²
AD.03.32	Focus Room		16 m²
AD.03.33	Kitchenette		23 m²

Approvals:

Customer	Microsoft	Date | 21/05/21
Microsoft Mechanical Engineer	Andy Lever	
Microsoft Telecom Engineer	Cathal O'Sullivan	
Microsoft Electrical Engineer	Aran Kellett	
Engineering Manager	Declan Comerford	
Security Manager	Daniel Jones	
CSA	Laoise Maher / Sharendra Naidu / Jeff Schumacher	

General Notes:

1. This is not an installation drawing and shows design intent information only.
2. All dimensions are in millimetres (mm) unless noted otherwise. all levels are in metres (m)unless noted otherwise.
3. Do not scale; work to figured dimensions only. This drawing shall be read in conjunction with building services documents and other relevant contract documents.
4. Equipment and plant details are not manufacturer specific. Contractor selected equipment shall meet the given constraints and long lead equipment will be coordinated by the GC based on final equipment selection.
5. All service penetrations through fire rated compartments shall be fire stopped to achieve a rating equivalent to the compartment and shall be designed to accommodate thermal movement.
6. All services crossing the movement joints shall be installed to accommodate the movements as defined in the structural engineers contract documentation.
7. The Contractor will produce fully coordinated installation drawings prior to installation for approval.
8. The Contractor will produce as built drawings prior to handover for approval.

Issue	Date	Revision Description
P02	25/06/21	Issued for Planning
P01	21/05/21	Issued for 30%

ARUP Microsoft

DONNELLY TURPIN ARCHITECTS
55 Camden Street Lower, Dublin, D02 CH60
Tel: +353(0)1 475 9055
E: projects@donnellyturpin.com
W:www.donnellyturpin.com

Client
Microsoft Operations Ireland Ltd South County Business Park, One Microsoft Court, Carmanhall and Leopardstown, Dublin, D18 DH6K.

Project Title
DUB 14/15
Proposed Modifications to Previosly Approved Scheme SD20A/0283

Drawing Title
Floor Plans
Office Building
Proposed Level 03

Scale at A0	1 : 100
By / Chkd / Appd	SJ/ JW/SC/RA/MT
Role	Architecture
Status	S2 - Suitable for Information - Planning
Job No	2035
Rev	P02
ID	A1113

1 Level 03
1 : 100

© Donnelly Turpin Architects