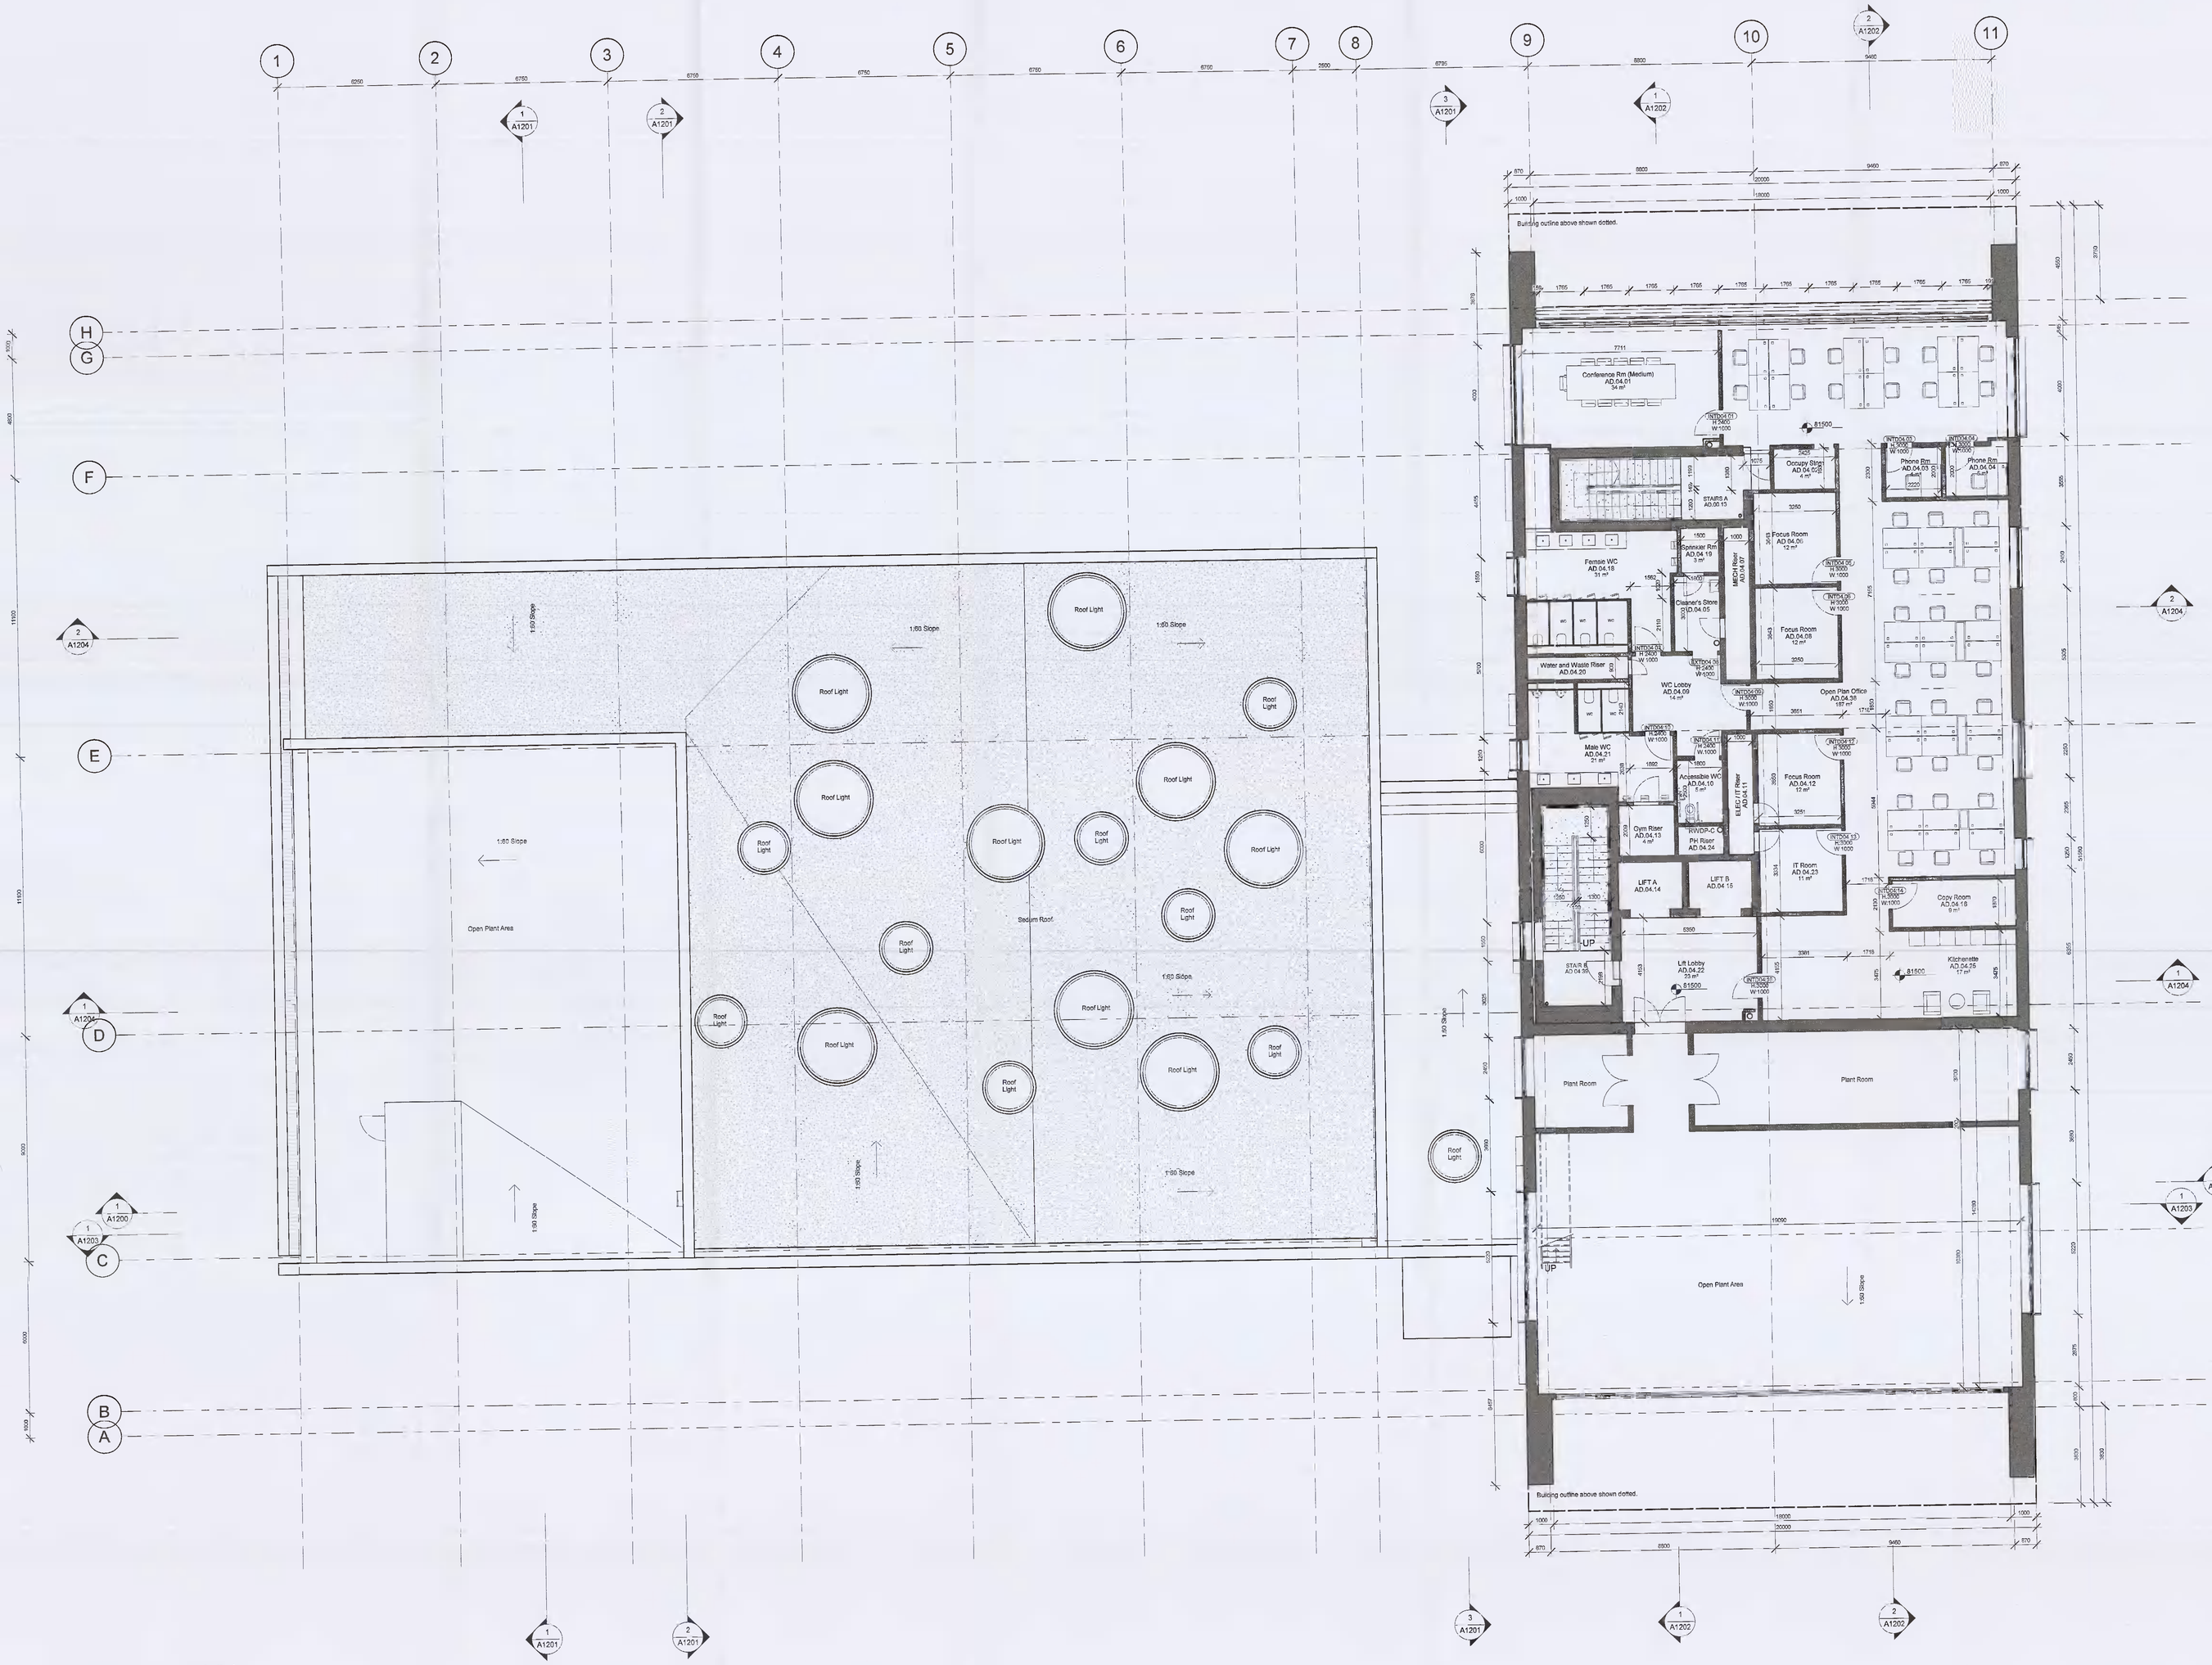

1 Level 04
1 : 100

ROOM SCHEDULE LEVEL 04			
Number	Name	Space Function	Area
AD.04.01	Conference Rm (Medium)		34 m²
AD.04.02	Occupy Store		4 m²
AD.04.03	Phone Rm		4 m²
AD.04.04	Phone Rm		5 m²
AD.04.05	Cleaner's Store		5 m²
AD.04.06	Focus Room		12 m²
AD.04.07	MECH Riser		6 m²
AD.04.08	Focus Room		12 m²
AD.04.09	WC Lobby		14 m²
AD.04.10	Accessible WC		5 m²
AD.04.11	ELEC / IT Riser		5 m²
AD.04.12	Focus Room		12 m²
AD.04.13	Gym Riser		4 m²
AD.04.14	LIFT A		5 m²
AD.04.15	LIFT B		5 m²
AD.04.16	Copy Room		9 m²
AD.04.17	Lobby		Not Placed
AD.04.18	Female WC		31 m²
AD.04.19	Sprinkler Rm		3 m²
AD.04.20	Water and Waste Riser		4 m²
AD.04.21	Male WC		21 m²
AD.04.22	Lift Lobby		23 m²
AD.04.23	IT Room		11 m²
AD.04.24	Lobby		Not Placed
AD.04.24	PH Riser		2 m²
AD.04.25	Kitchenette		17 m²
AD.04.38	Open Plan Office		187 m²
AD.04.39	STAIR B		22 m²

Approvals:

Customer	Microsoft	Date | 21/05/21
Microsoft Mechanical Engineer	Andy Layer	
Microsoft Telecom Engineer	Cathal O'Sullivan	
Microsoft Electrics Engineer	Alan Kellett	
Engineering Manager	Declan Comerford	
Security Manager	Daniel Jones	
DSA	Larise Maher / Bhanendra Nastu / Jeff Schumacher	

General Notes:

1. This is not an installation drawing and shows design intent information only.
2. All dimensions are in millimetres (mm) unless noted otherwise. all levels are in metres (m)unless noted otherwise.
3. Do not scale; work to figured dimensions only. This drawing shall be read in conjunction with building services documents and other relevant contract documents.
4. Equipment and plant details are not manufacturer specific. Contractor selected equipment shall meet the given constraints and long lead equipment will be coordinated by the GC based on final equipment selection.
5. All service penetrations through fire rated compartments shall be fire stopped to achieve a rating equivalent to the compartment and shall be designed to accommodate thermal movement.
6. All services crossing the movement joints shall be installed to accommodate the movements as defined in the structural engineers contract documentation.
7. The Contractor will produce fully coordinated installation drawings prior to installation for approval.
8. The Contractor will produce as built drawings prior to handover for approval.

Issue	Date	Revision Description
P02	25/06/21	Issued for Planning
P01	21/05/21	Issued for 30%

ARUP Microsoft
DONNELLY TURPIN ARCHITECTS
58 Camden Street Lower, Dublin, D02 CH60
Tel: +353(0)1 475 9065
E: projects@donnellyturpin.com
W:www.donnellyturpin.com

Client
Microsoft Operations Ireland Ltd South County Business Park, One Microsoft Court, Carmanhall and Leopardstown, Dublin, D18 DH6K

Project Title
DUB 14/15
Proposed Modifications to Previously Approved Scheme SD20A/0283

Drawing Title
Floor Plans
Office Building
Proposed Level

Scale at A0	1 : 100	By / Chkd / Apprd BJ/ JW/SD/RA/MT
Role	Architecture	
Status	S2 - Suitable for Information - Planning	
Job No	2035	Rev P02
ID	A1114	

© Donnelly Turpin Architects