A1

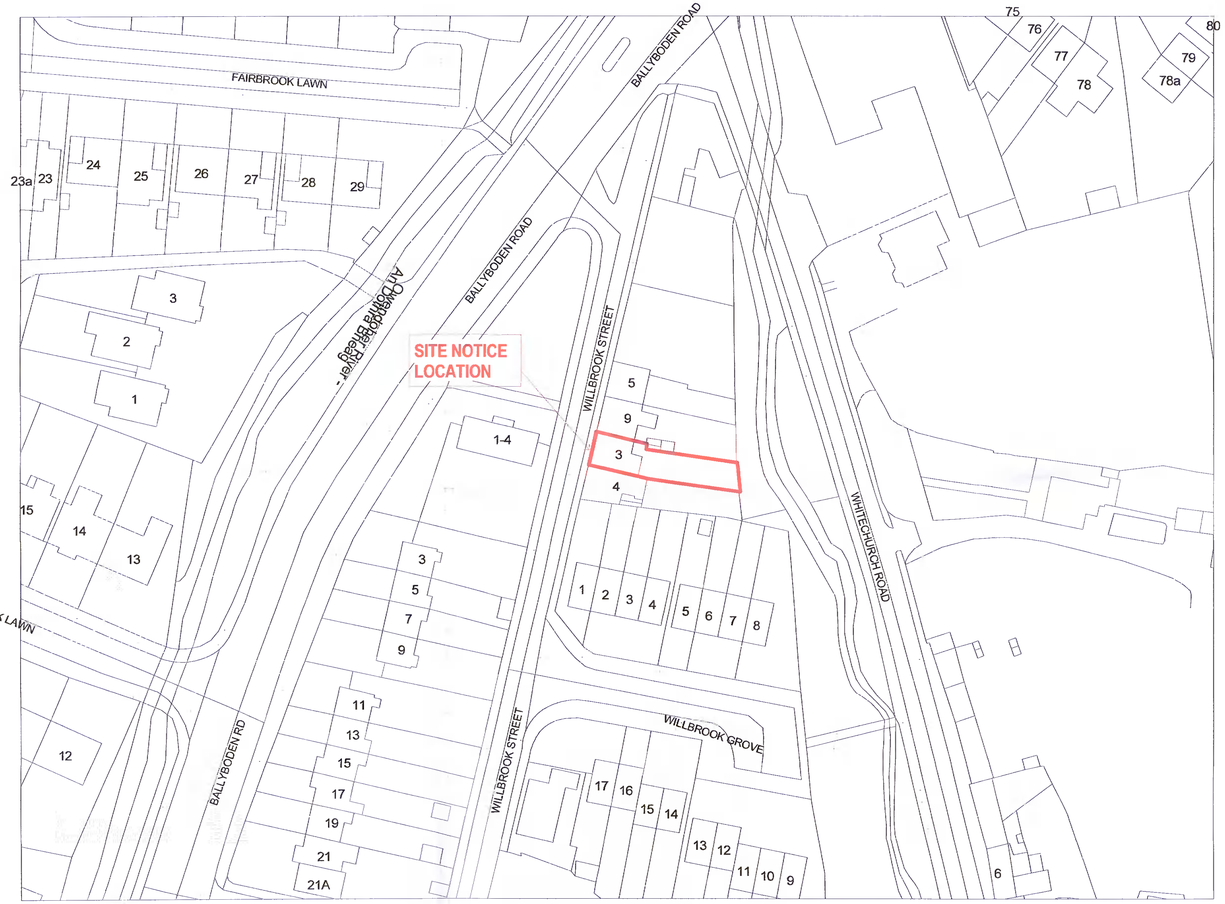

1 **SITE LOCATION MAP**
SCALE: 1 : 500

ULX,ULY= 714016.6359,728338.9405
URX,URY= 714249.6359,728338.9405

Projection / Spatial Reference:
==========
Projection= IRENET95_Irish_Transverse_Mercator

Centre Point Coordinates:
==========
X,Y= 714133.1359,728252.9405

Reference Index:
==========
Map Series | Map Sheets
1:1,000 | 3391-08

Data Extraction Date:
==========
Date= 17-Mar-2021

Source Data Release:
==========
DCLMS Release V1.138.111

Product Version:
==========
Version= 1.3

License / Copyright:
==========
Ordnance Survey Ireland 'Terms of Use' apply.
Please visit 'www.osi.ie/about/terms-conditions'.

© Ordnance Survey Ireland, 2021

Compiled and published by Ordnance Survey Ireland, Phoenix Park, Dublin 8, Ireland.

Unauthorised reproduction infringes Ordnance Survey Ireland and Government of Ireland copyright.

All rights reserved. No part of this publication may be copied, reproduced or transmitted in any form or by any means without the prior written permission of the copyright owners.

The representation on this map of a road, track or footpath is not evidence of the existence of a right of way.

Ordnance Survey maps never show legal property boundaries, nor do they show ownership of physical features.

REV	DATE	DESCRIPTION	BY
1	06/09/2021	ISSUED FOR PLANNING	DH

SITE BOUNDARY

OS LICENCE NUMBER AR.0069021

PLANNING

Client name:
JEAN & DAVID HASLAM
Project Name:
3 WILLBROOK STREET, RATHFARNHAM, DUBLIN 14.
Sheet Title:
SITE LOCATION MAP
Sheet Number:
2018-VD-XX-XX-DR-A-10000
Scale as: **As indicated** Current Rev.: 1 Project No.:

NORTH POINT

ONLY FOR REFERENCE WITH PLAN DRAWINGS

DO NOT SCALE ● USE FIGURED DIMENSIONS ONLY ● NOTIFY THE ARCHITECTS OF ANY DISCREPANCIES ON THE DRAWING PRIOR TO WORK PROCEEDING ● THIS DRAWING IS COPYRIGHT OF MCCAULEY DAVE O'CONNELL ARCHITECTS
2/09/2021 10:39:53

C:\Users\DaveMcCauley\Desktop\Willbrook Street\MAC\DEA\Willbrook Street Extension.rvt