A1

REV	DATE	DESCRIPTION	BY
1	08/06/2021	ISSUED FOR PLANNING	DH

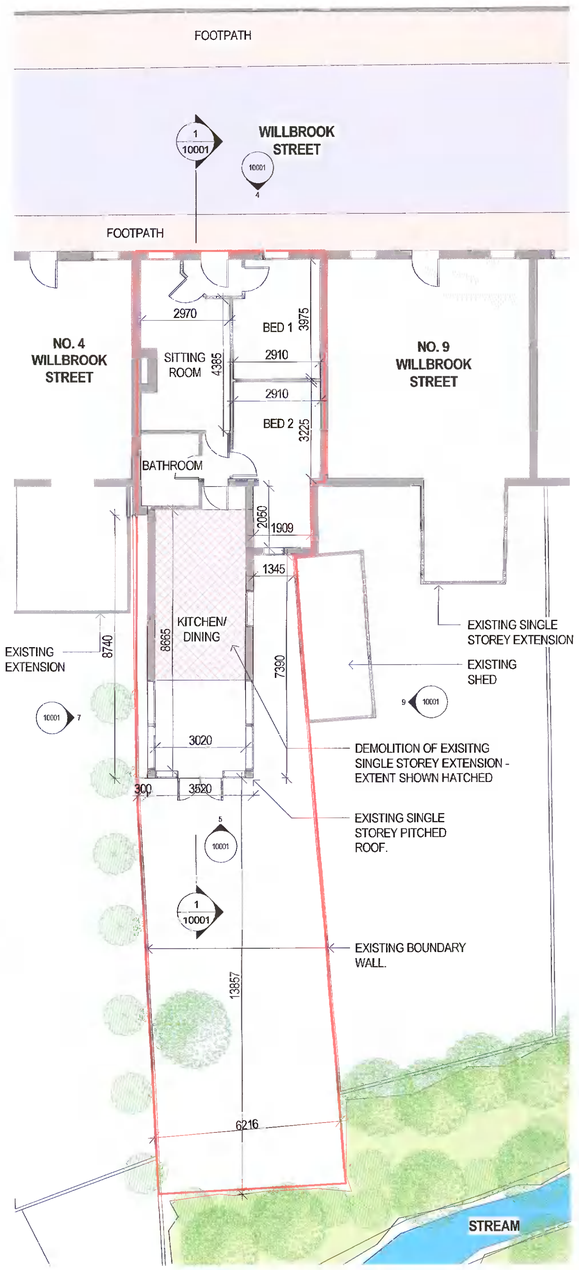

2 **EXISTING GROUND FLOOR PLAN / SITE LAYOUT PLAN**
SCALE: 1 : 100

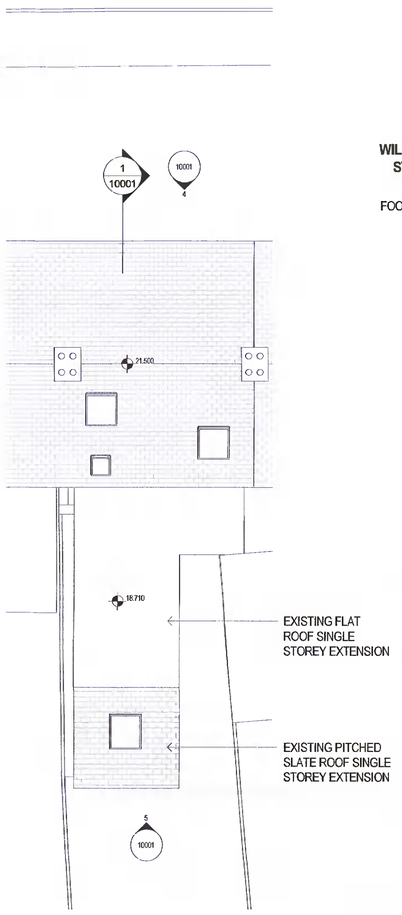

3 **EXISTING ROOF PLAN**
SCALE: 1 : 100

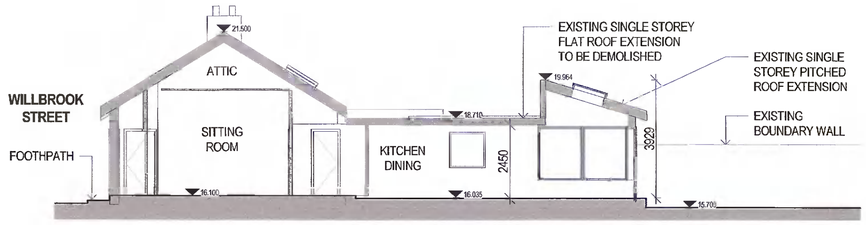

1 10001 **EXISTING SECTION AA**
SCALE: 1 : 100

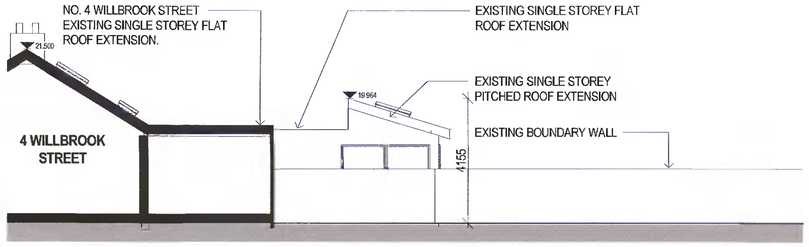

7 10001 **ELEVATION FROM 4 WILLBROOK STREET**
SCALE: 1 : 100

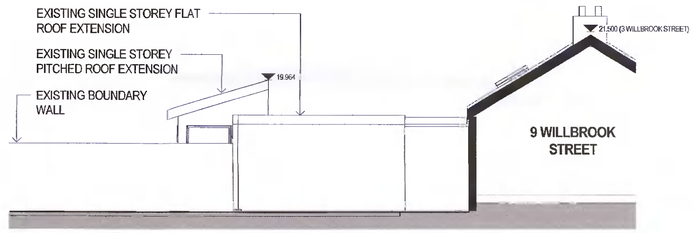

9 10001 **ELEVATION FROM 9 WILLBROOK STREET**
SCALE: 1 : 100

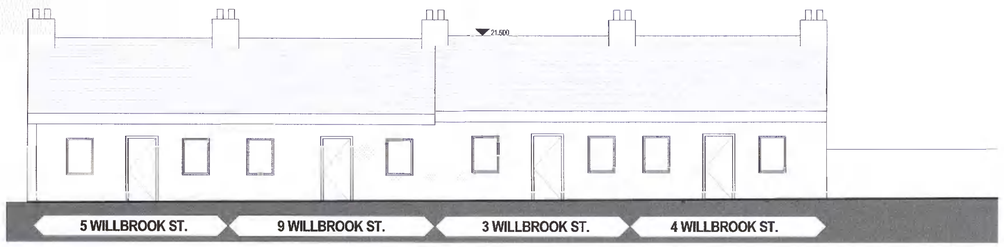

4 10001 **EXISTING FRONT ELEVATION**
SCALE: 1 : 100

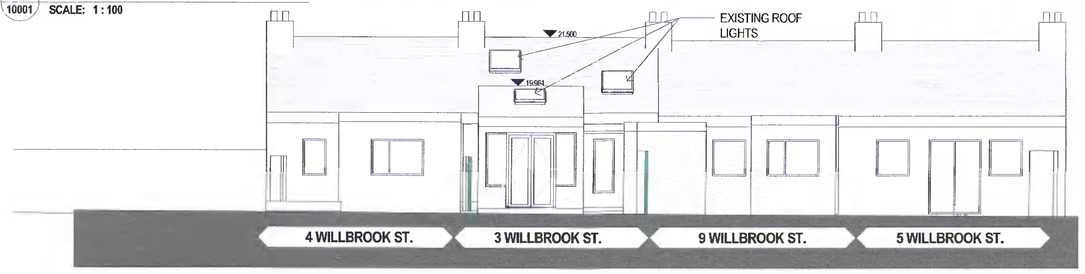

5 10001 **EXISTING REAR ELEVATION**
SCALE: 1 : 100

EXISTING GROUND FLOOR AREA = 79sqm

PLANNING

Client name:
JEAN & DAVID HASLAM

Project Name:
3 WILLBROOK STREET, RATHFARNHAM, DUBLIN 14.

Sheet Title:
EXISTING PLANS, ELEVATIONS & SECTIONS

Sheet Number:
2018-VD-XX-XX-DR-A-10001

Scale as: 1 : 100 Current Rev.: 1 Project No.:

NORTH POINT

ONLY FOR REFERENCE WITH PLAN DRAWINGS

DO NOT SCALE • USE FIGURED DIMENSIONS ONLY • NOTIFY THE ARCHITECTS OF ANY DISCREPENCIES ON THE DRAWING PRIOR TO WORK PROCEEDING • THIS DRAWINGS COPYRIGHT OF MCGAILEY DAYE O'CONNELL ARCHITECT
25/07/2021 17:21:10

C:\Users\rhuston\Desktop\Willbrook Street\Willbrook Street Extension - EXISTING.rvt