A1

REV	DATE	DESCRIPTION	BY
1	08/06/2021	ISSUED FOR PLANNING	DH

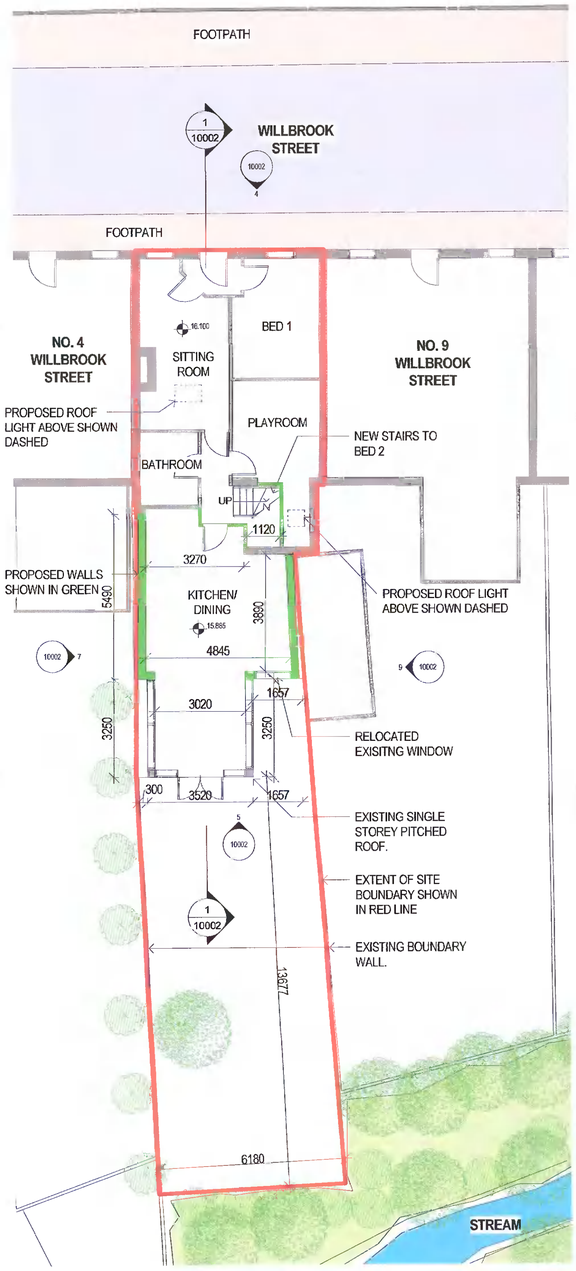

2 PROPOSED GROUND FLOOR PLAN / SITE LAYOUT PLAN
SCALE: 1 : 100

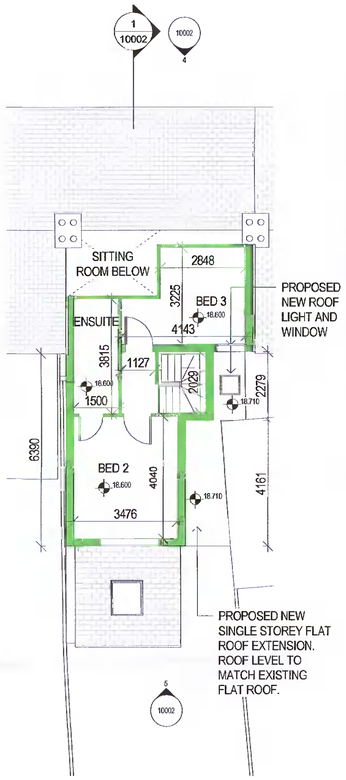

3 PROPOSED FIRST FLOOR PLAN
SCALE: 1 : 100

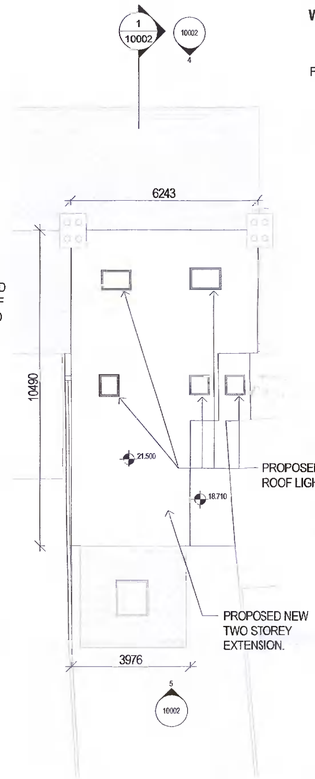

8 PROPOSED ROOF FLOOR PLAN
SCALE: 1 : 100

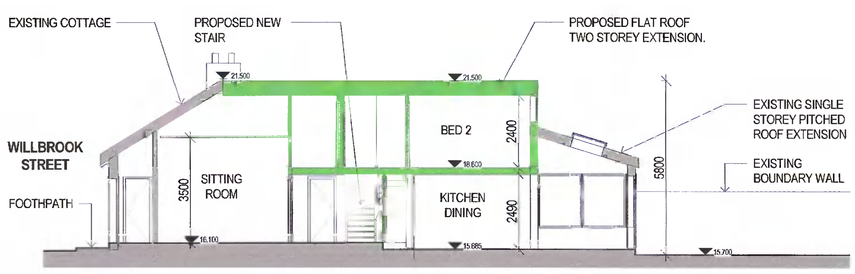

1 10002 PROPOSED SECTION AA
SCALE: 1 : 100

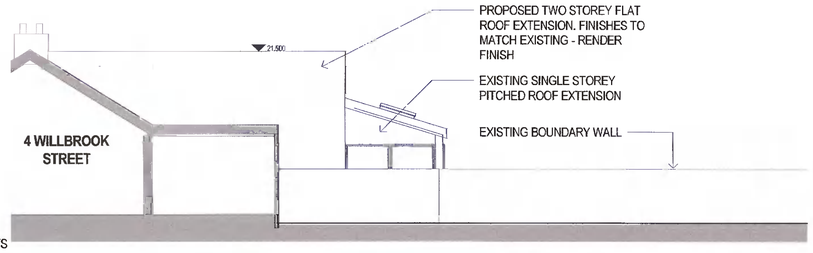

7 10002 ELEVATION FROM 4 WILLBROOK STREET
SCALE: 1 : 100

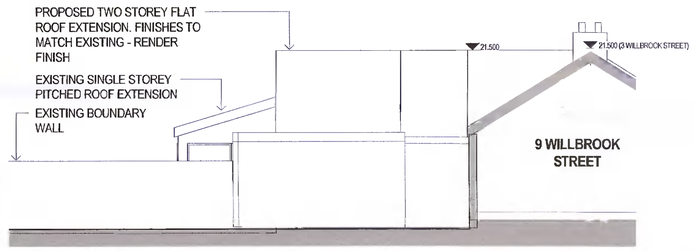

9 10002 ELEVATION FROM 9 WILLBROOK STREET
SCALE: 1 : 100

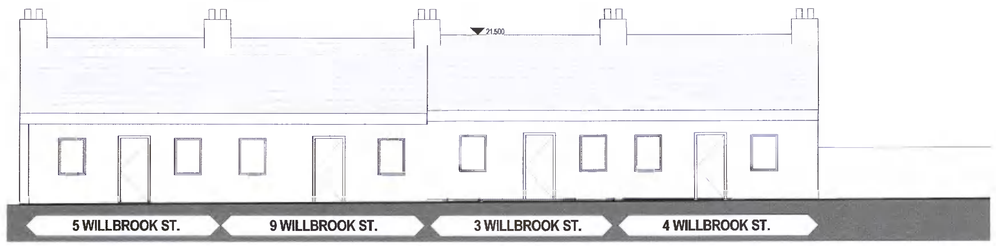

4 10002 PROPOSED FRONT ELEVATION (NO CHANGE)
SCALE: 1 : 100

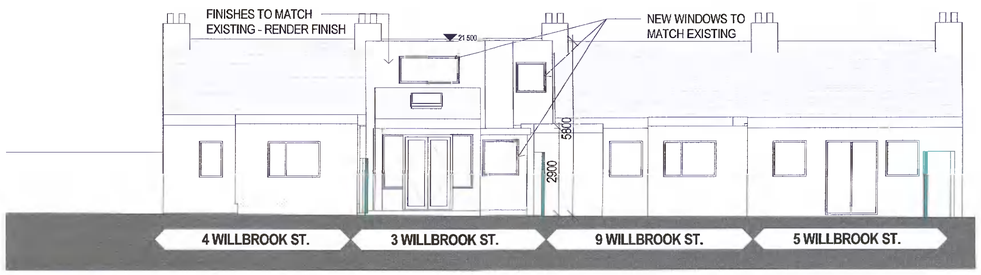

5 10002 PROPOSED REAR ELEVATION
SCALE: 1 : 100

EXISTING

PROPOSED

PROPOSED NEW GROUND FLOOR AREA = 85.15sqm.

PROPOSED NEW FIRST FLOOR AREA = 37.5sqm.

TOTAL AREA = 122.65sqm

PLANNING

Client name:
JEAN & DAVID HASLAM

Project Name:
3 WILLBROOK STREET, RATHFARNHAM, DUBLIN 14.

Sheet Title:
PROPOSED PLANS, ELEVATIONS & SECTIONS

Sheet Number:
2018-VD-XX-XX-DR-A-10002

Scale as: As indicated Current Rev.: 1 Project No.:

NORTH POINT

ONLY FOR REFERENCE WITH PLAN DRAWINGS

DO NOT SCALE • USE FIGURED DIMENSIONS ONLY • NOTIFY THE ARCHITECTS OF ANY DISCREPENCIES ON THE DRAWING PRIOR TO WORK PROCEEDING • THIS DRAWING IS COPYRIGHT OF McCAULEY DAVE O'DONNELL ARCHITECTS

26/01/2021 16:02:42

C:\Users\dhaslam\Desktop\Willbrook Street\MAD IDEA\Willbrook Street Extension.rvt