GF - EXISTING BUILDING	603.9 m²	6500 ft²
GF - WEST EXTENSION	77.9 m²	838 ft²
GF - NORTH EXTENSION	73.2 m²	788 ft²
GF - EAST EXTENSION	53.1 m²	571 ft²
FF - EXISTING BUILDING	454.9 m²	4897 ft²
FF - WEST EXTENSION	83.1 m²	895 ft²
FF - NORTH EXTENSION	58.0 m²	625 ft²
SF - EXISTING BUILDING	128.6 m²	1385 ft²
SF - NORTH EXTENSION	58.0 m²	625 ft²
TOTAL	1590.8 m²	17124 ft²

SITE BOUNDARY

EXTENTS OF EXTENSIONS

PROPOSAL DEMOLITION
(See Existing Layout Plans for Details)

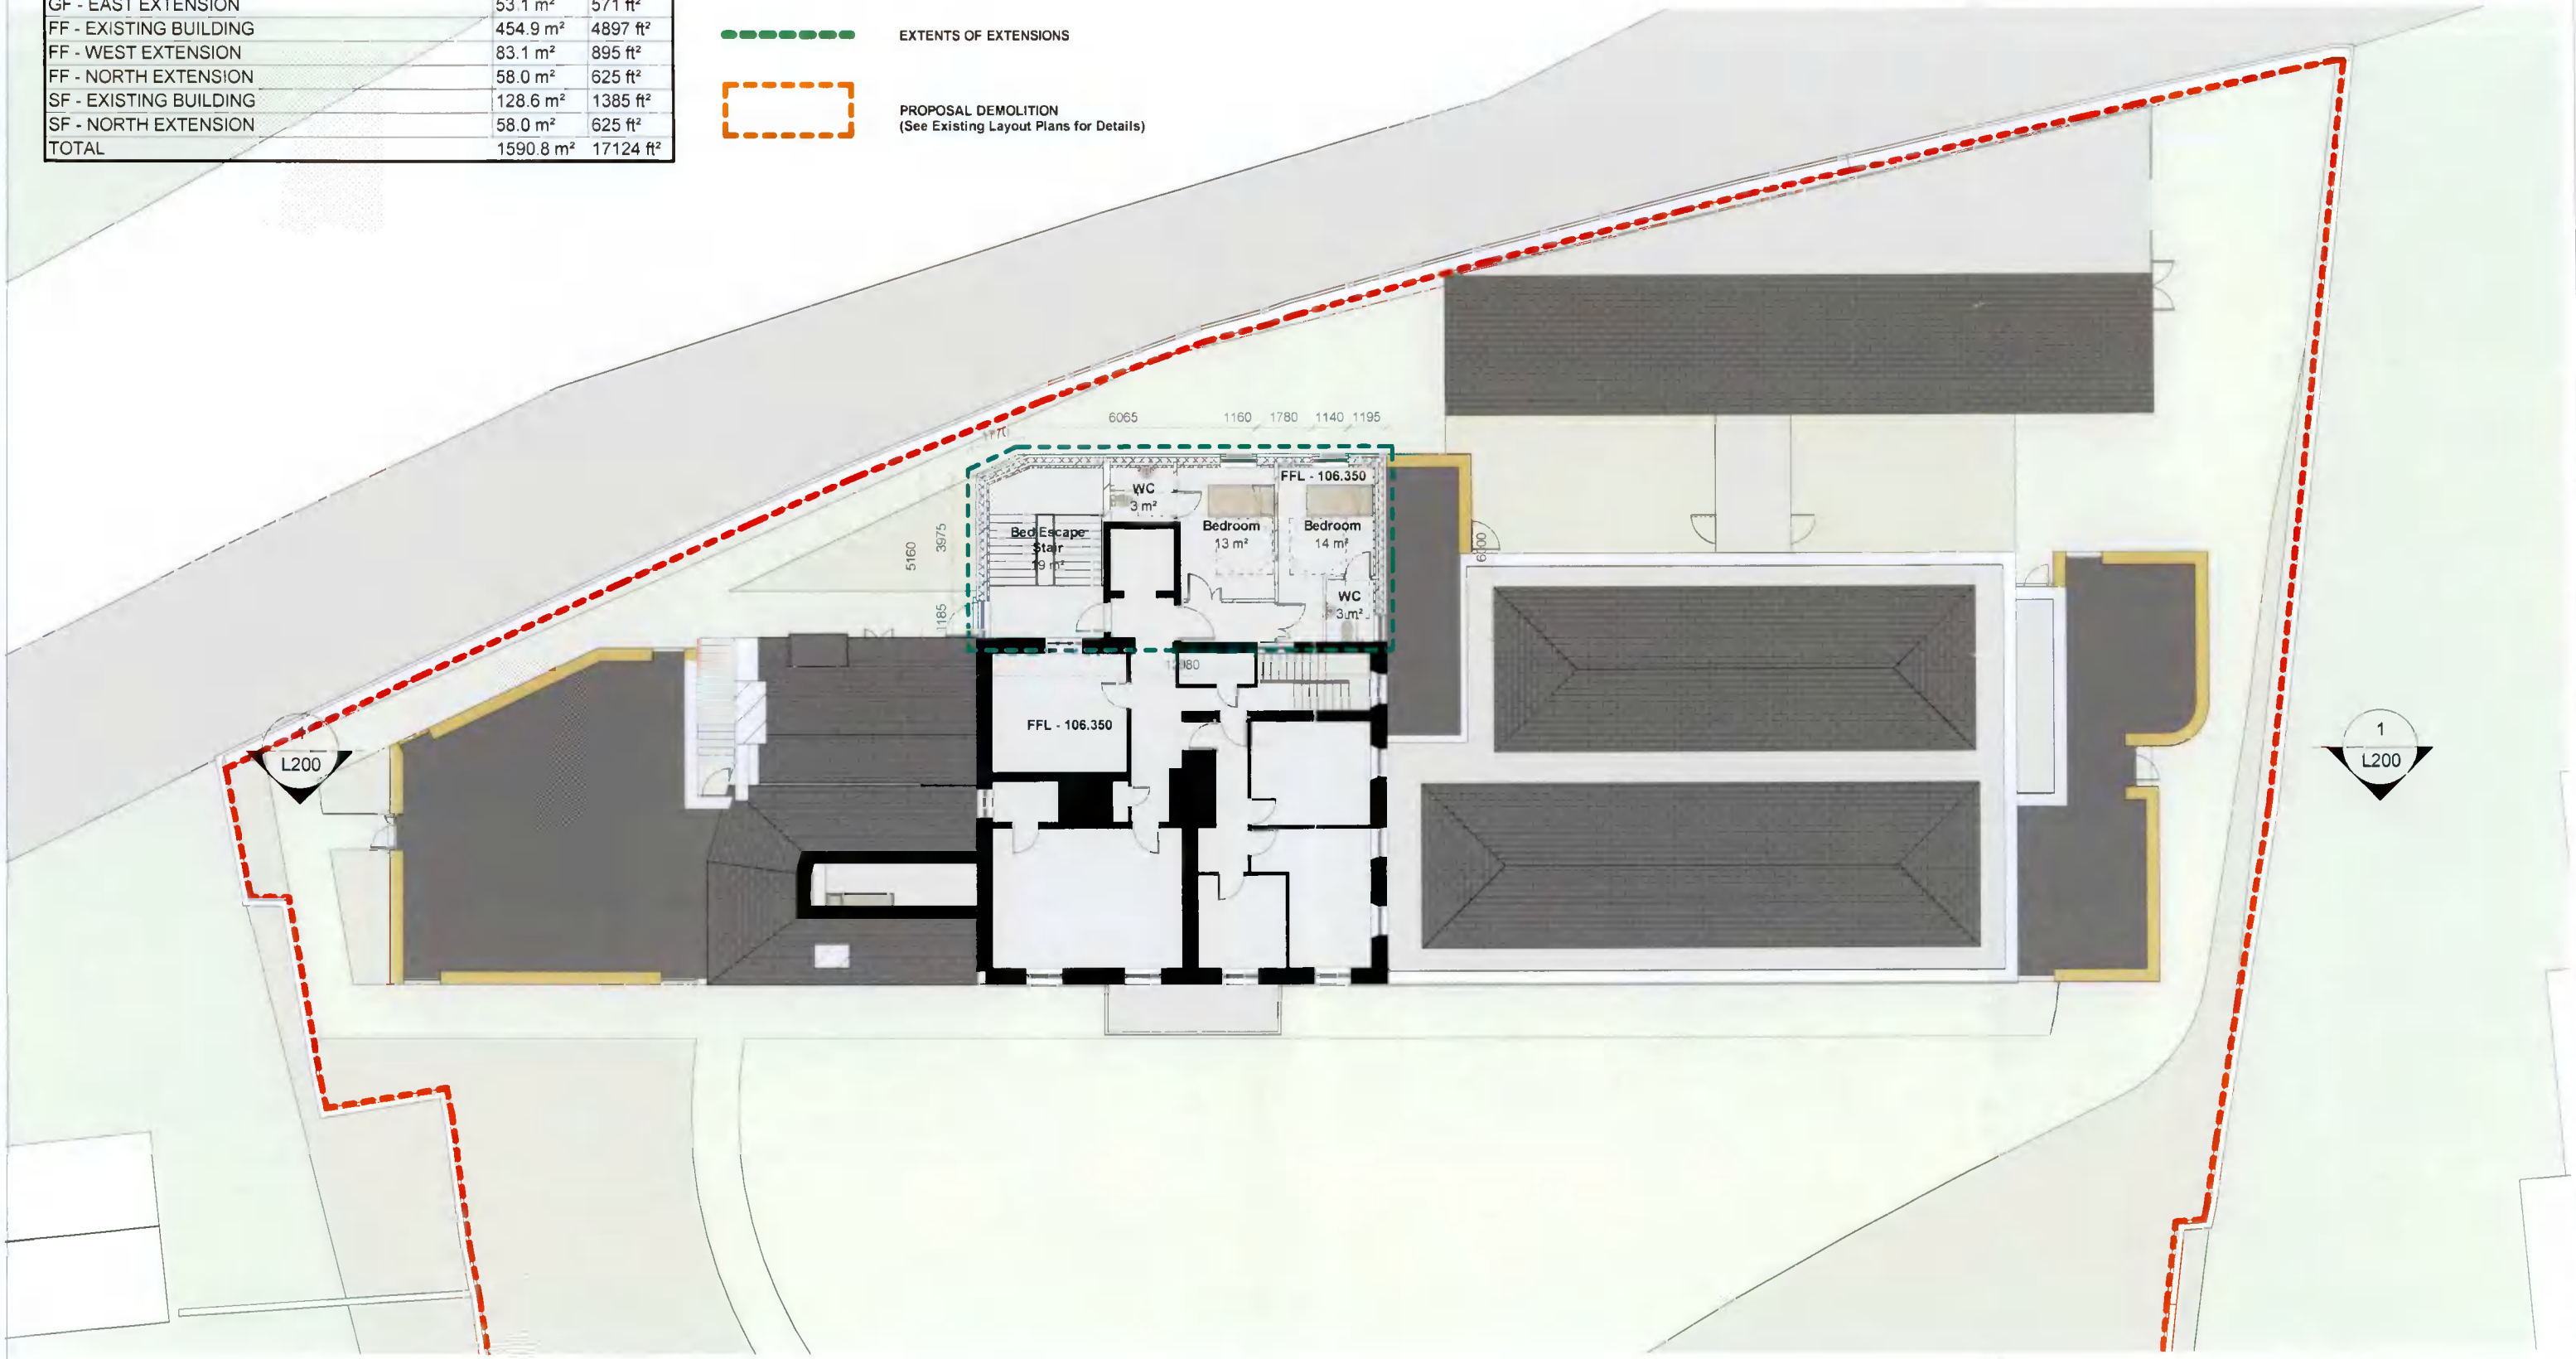

SECOND FLOOR PLAN
SCALE = 1:200

CEA ARCHITECTS

ALL DIMENSIONS TO BE CHECKED ON SITE. DO NOT SCALE FROM THIS DRAWING. THIS DRAWINGS TO BE READ IN CONJUNCTION WITH THE RELEVANT CONSULTANTS DRAWINGS & SPECIFICATIONS. THIS DRAWING IS COPYRIGHT

REV	DATE	BY	NOTES
A	MAY 2018	AA	PLANNING

7E, NUTGROVE OFFICE PARK, RATHFARNHAM, DUBLIN 14 01 4602000
17 SOUTH MALL, CORK 021 4272000
15 MILL ROAD, MIDLETON, CO. CORK 021 4637000
INFO@CEAGROUP.IE WWW.CEAGROUP.IE

Oaklands Nursing Home Ltd.

PLANNING RFI
NURSING HOME
Sally Park Nursing Home, Firhouse, Dublin 24

SECOND FLOOR
JUL 2021

JSB SC
L012

18109