Landscape Masterplan (Part 1) *Scale (1:250) @A1*

Tree Planting

Grass Area

Shrub Planting

Hedge Planting
Native Hedgerow 100cm Double Row (See Detail for Spec.)

Surface Treatment
See Eng. Drawing
(Or Similar Approved)

Surface Treatment
See Eng. Drawing
(Or Similar Approved)

Surface Treatment
See Eng. Drawing
(Or Similar Approved)

Surface Treatment
Rustic Brick 200x100mm
Silver Border 240x160mm
(Or Similar Approved)

Location Plan *Scale (1:2000) @A1*

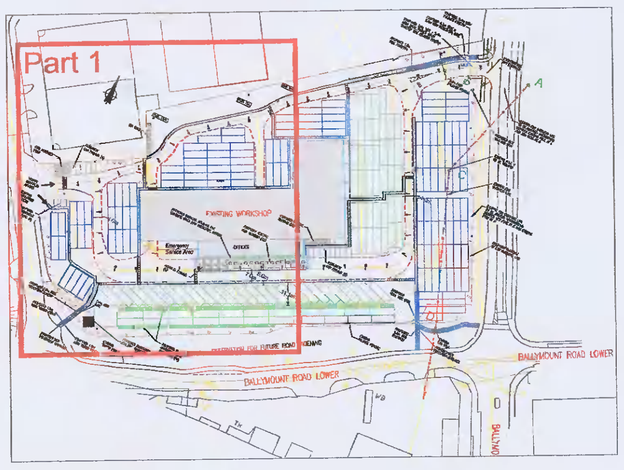

Proposed Tree Planting

No.	Name.	Size.	Qty:
T1	Acer campestre 'Elsrijk'	12-14cm	2
T2	Acer platanoides	12-14cm	17
T3	Amelanchier lamarkii	200cm	5
T4	Betula pendula	12-14cm	19
T5	Betula pendula(3 stem min.)	350cm	4
T6	Fagus sylvatica 'Dawyck'	14-16cm	1
T7	Laurus nobilis 'Cone Shaped'	250cm	5
T8	Pinus sylvestris	250cm	4
T9	Rhus Typhina	120cm	2
T10	Viburnum opolus	150cm	17

Ground Cover

No.	Name	Size
S1	Bergenia cordifolia	2*Ltr.*
S2	Hedera helix 'Hibernica'	2*Ltr.*
S3	Persicaria affine	2*Ltr.*
S4	Vinca minor	2*Ltr.*

Medium Shrub Planting

S5	Lavandula angustifolia	5*Ltr.*
S6	Prunus 'Otto Luyken'	5*Ltr.*
S7	Hypericum hidcote	2*Ltr.*
S8	Berberis thunbergii	2*Ltr.*
S9	Aucuba japonica	5*Ltr.*
S10	Skimmia japonica	5*Ltr.*
S11	Pittosporum tobira	7.5*Ltr.*

Specimen Shrub Planting

S12	Mahonia charity	5*Ltr.*
S13	Miscanthus sinensis	5*Ltr.*

Perennials

		Size
P1	Agapanthus 'Blue storm'	2*Ltr.*
P2	Kniphofia	2*Ltr.*
P3	Crocosmia lucifer	2*Ltr.*
P4	Crocosmia citronella	2*Ltr.*
P5	Kniphofia 'Royal standard'	2*Ltr.*
P6	Iris pseudoacorus	2*Ltr.*

H1 - Hedgerow Planting Detail

Native Pollinator

5% Sambucus nigra (Elder) 60-90cm
5% Euonymus europaeus (Spindle) 60-90cm
10% Corylys avellana (Hazel) 60-90cm
30% Crataegus monogyna Hawthorn) 60-90cm
10% Ilex aquifolium (Holly) 2Ltr.
10% Pinus sylvestris (Pine) 40-50cm
10% Prunus spinosa (Blackthorn) 60-90cm
2.5% Quercus robur (Common Oak) 8-10cm Girth
5% Rosa cania (Dog Rose) 60-90cm
2.5% Sorbus aucuparia (Rowan) 8-10cm Girth
5% Viburnum opolus (Guelder Rose) 60-90cm

400mm

2 rows @ 500mm centres - 400mm apart.

REVISIONS:

Project Title: Proposed Go Ahead Bus Depot, Lower Ballymount Road, Dublin 12

Dwg. No.: 1a (A1)

Scale: As shown @ A1

Client: Go Ahead Ireland

Date: 07.01.2021

Drawing Title: Landscape Masterplan (Part 1)

Drawing By: MR

Job No.: 1584

Checked By: RMD

Ronan MacDiarmada +Associates Ltd.
Landscape Architects and Consultants.
5 Tootenhill, Rathcoole, Co. Dublin
tel: +353 1 412 4476 mob: 086 26 25 438
fax: +353 1 401 3748 e-mail: ronan@rmda.ie

This Drawing is Copyright ©