Landscape Section E-EE *Scale 1:100*

Landscape Section F-FF *Scale 1:100*

Landscape Section G-GG *Scale 1:100*

Landscape Section H-HH *Scale 1:100*

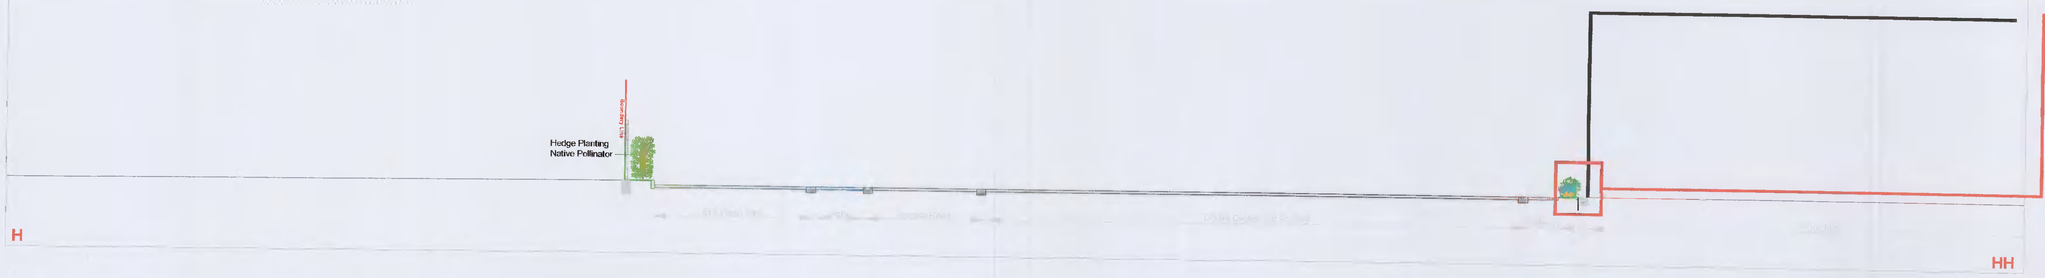

Section Locations

Detail *Scale 1:20*

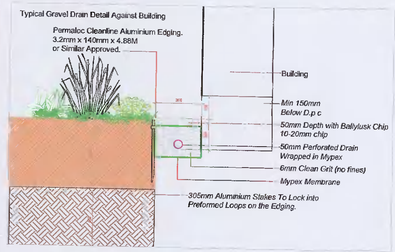

Revisions:			
REV	DATE	BY	DESCRIPTION
A	16-02-2021	MR	Revisions
B	21-07-2021	AMT	Revisions from Eng

Project Title: Proposed Go Ahead Bus Depot, Lower Ballymount Road, Dublin 12

Dwg. No.: 3 (A1)

Scale: As shown @ A1

Client: Go Ahead Ireland

Date: 07.01.2021

Drawing Title: Landscape Sections E - H

Drawing By: MR

Job No.: 1584

Checked By: RMD

Ronan MacDiarmada +Associates Ltd.
Landscape Architects and Consultants.
5 Tootenhill, Rathcoole, Co. Dublin
tel: +353 1 412 4476 mob: 086 26 25 438
fax: +353 1 401 3748 e-mail: ronan@rmda.ie

This Drawing is Copyright ©