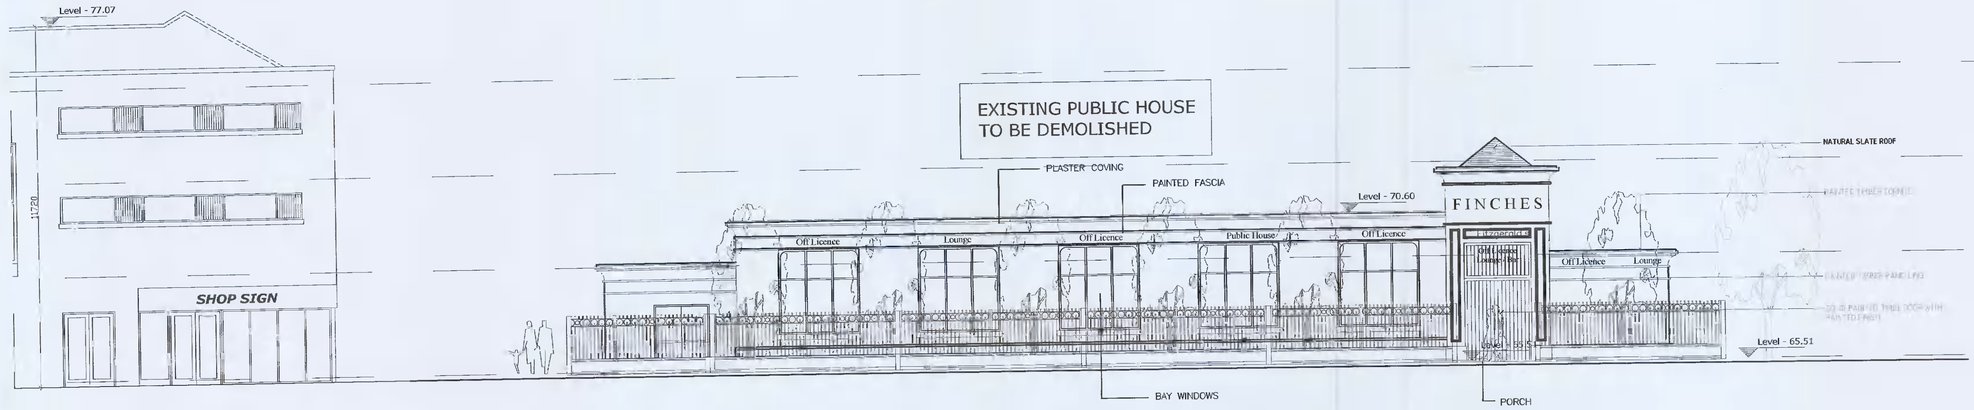

North Facing Elevation

Scale 1:100

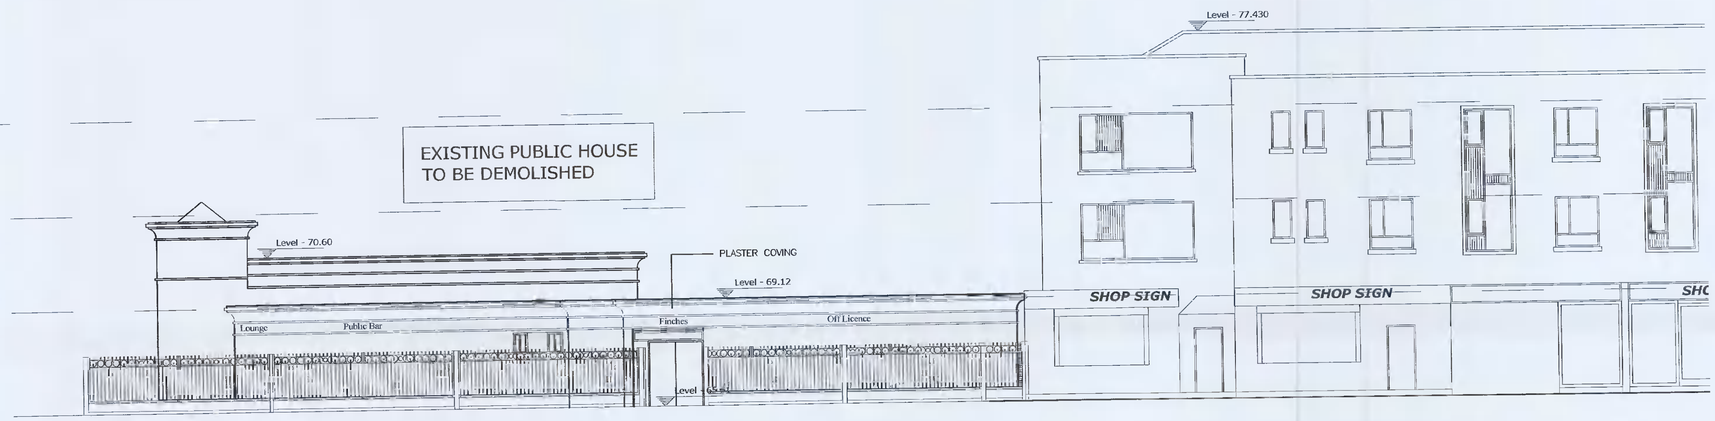

West Facing Elevation

Scale 1:100

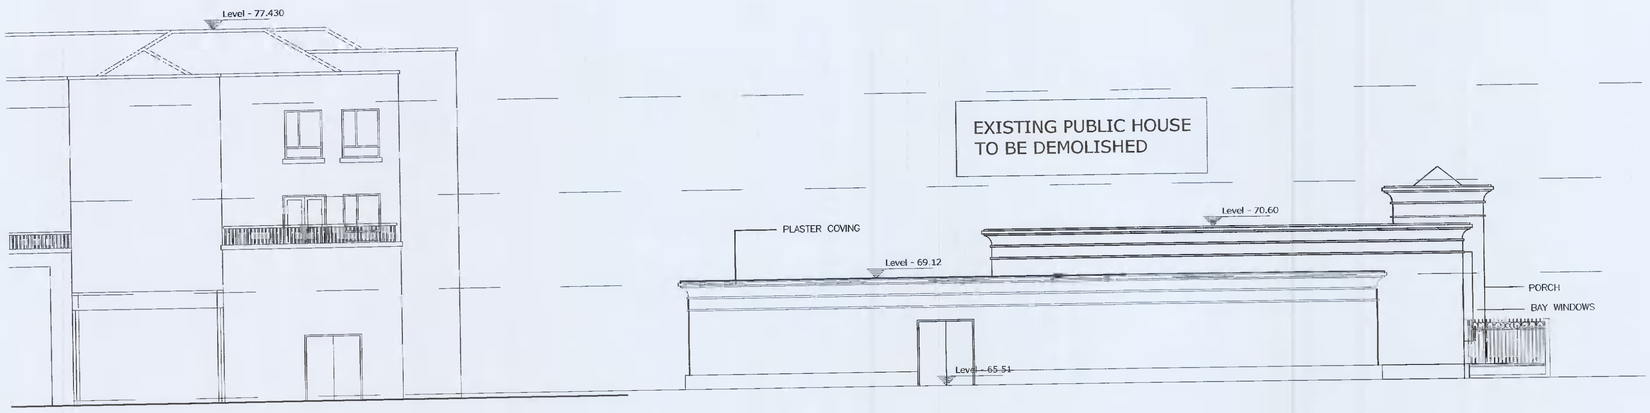

East Facing Elevation

Scale 1:100

The Finches Development

LEGEND | A1

REV	DATE	DESCRIPTION

John O'Neill & Associates
Architects & Interior Designers Ltd.
1 Irishtown Road Dublin 4. Phone 01 6678100.
email info@jona.ie www.jona.ie

Note: All dimensions are to be verified on site. Do not scale from drawings. Any discrepancies are to be referred to the architect before proceeding.

PLANNING

Project Title:
The Finches Development

Client:
Old Nangor Road Ltd.

Drawing Title:
Existing Elevations

Scale:	Date:
A1-1:100 A3-1:200	March 2021 Checked By:

Project No:	Drwg No:	Revision:
9816_03	2103	