N

TRUE NORTH POINT
TILTED 1° TO EAST

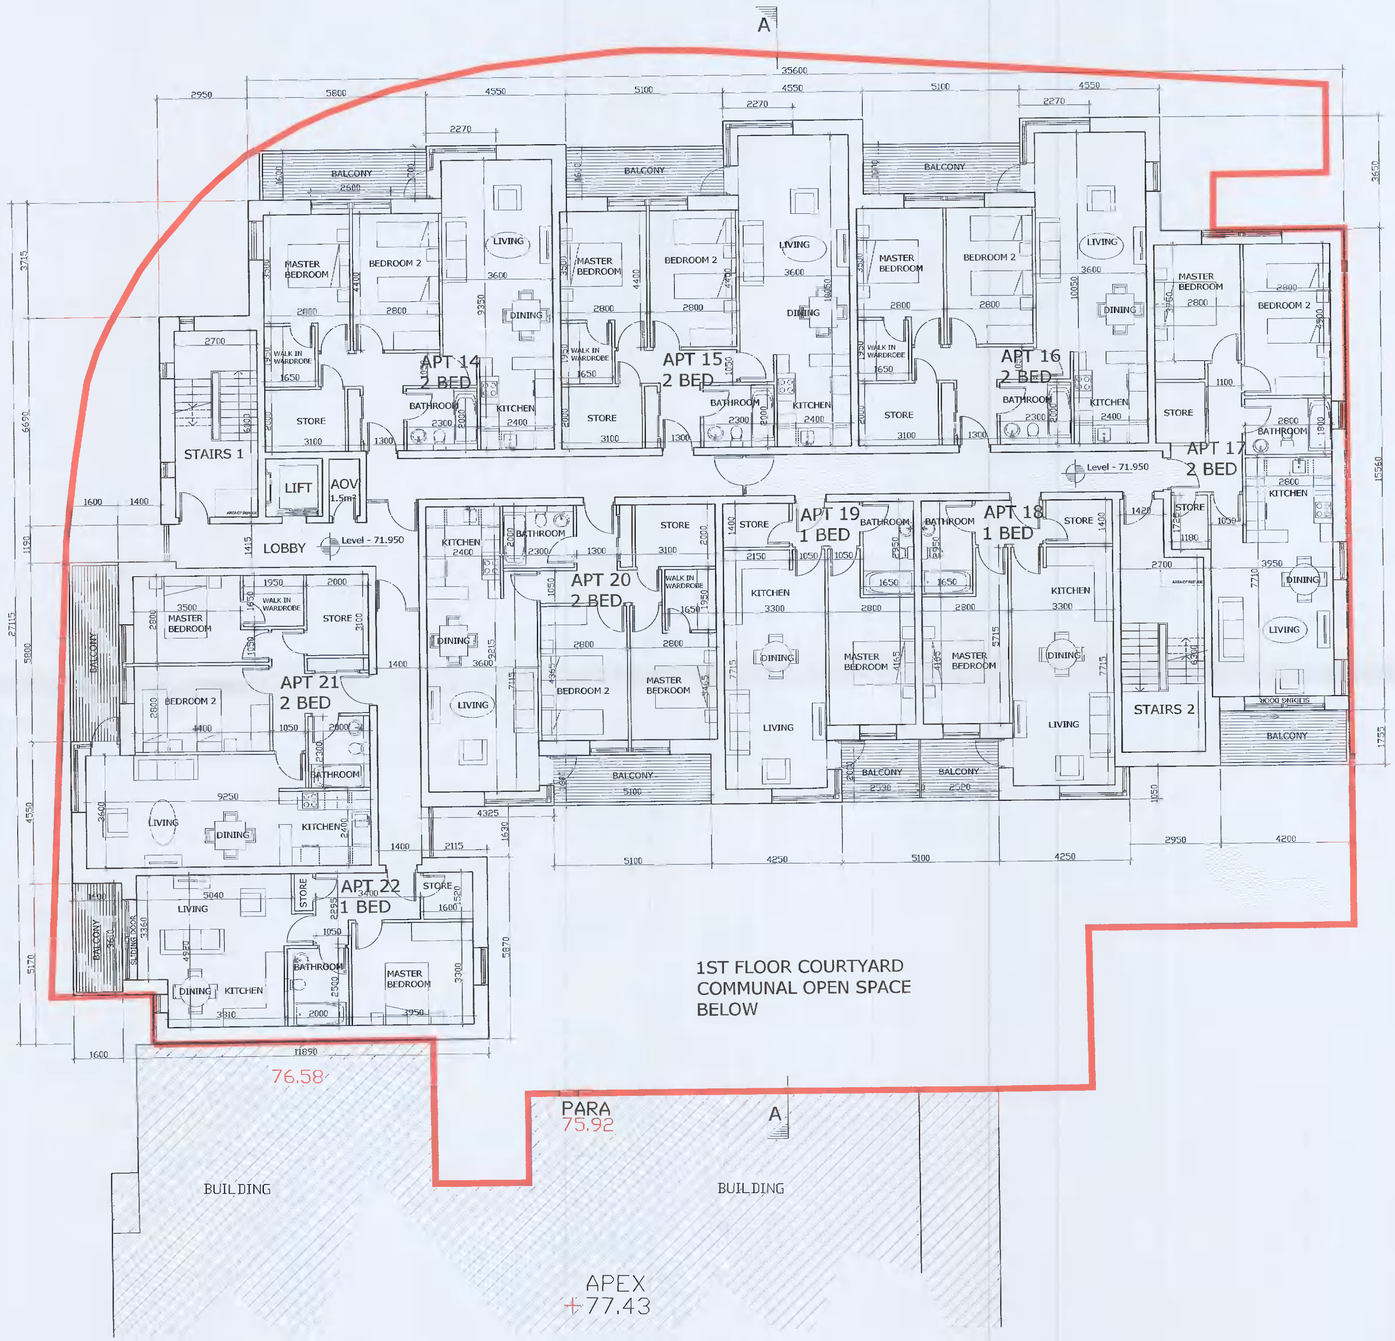

Proposd 2nd Floor Plan

Scale 1:100 A1, 1:200 A3

The Finches Development

LEGEND | A1

REV	DATE	DESCRIPTION

John O'Neill & Associates

Architects & Interior Designers Ltd.

1 Irishtown Road Dublin 4. Phone 01 667 8100.

email info@jona.ie www.jona.ie

Note: All dimensions are to be verified on site. Do not scale from drawings. Any discrepancies are to be referred to the architect before proceeding.

PLANNING

Project Title: The Finches Development

Client: Old Nangor Road Ltd.

Drawing Title: Proposed 2nd Floor Plan

Scale:	Date:
A1-1:100 A3-1:200	March 2021 Checked By:

Project No:	Drwg No:	Revision:
9816_03	2203	