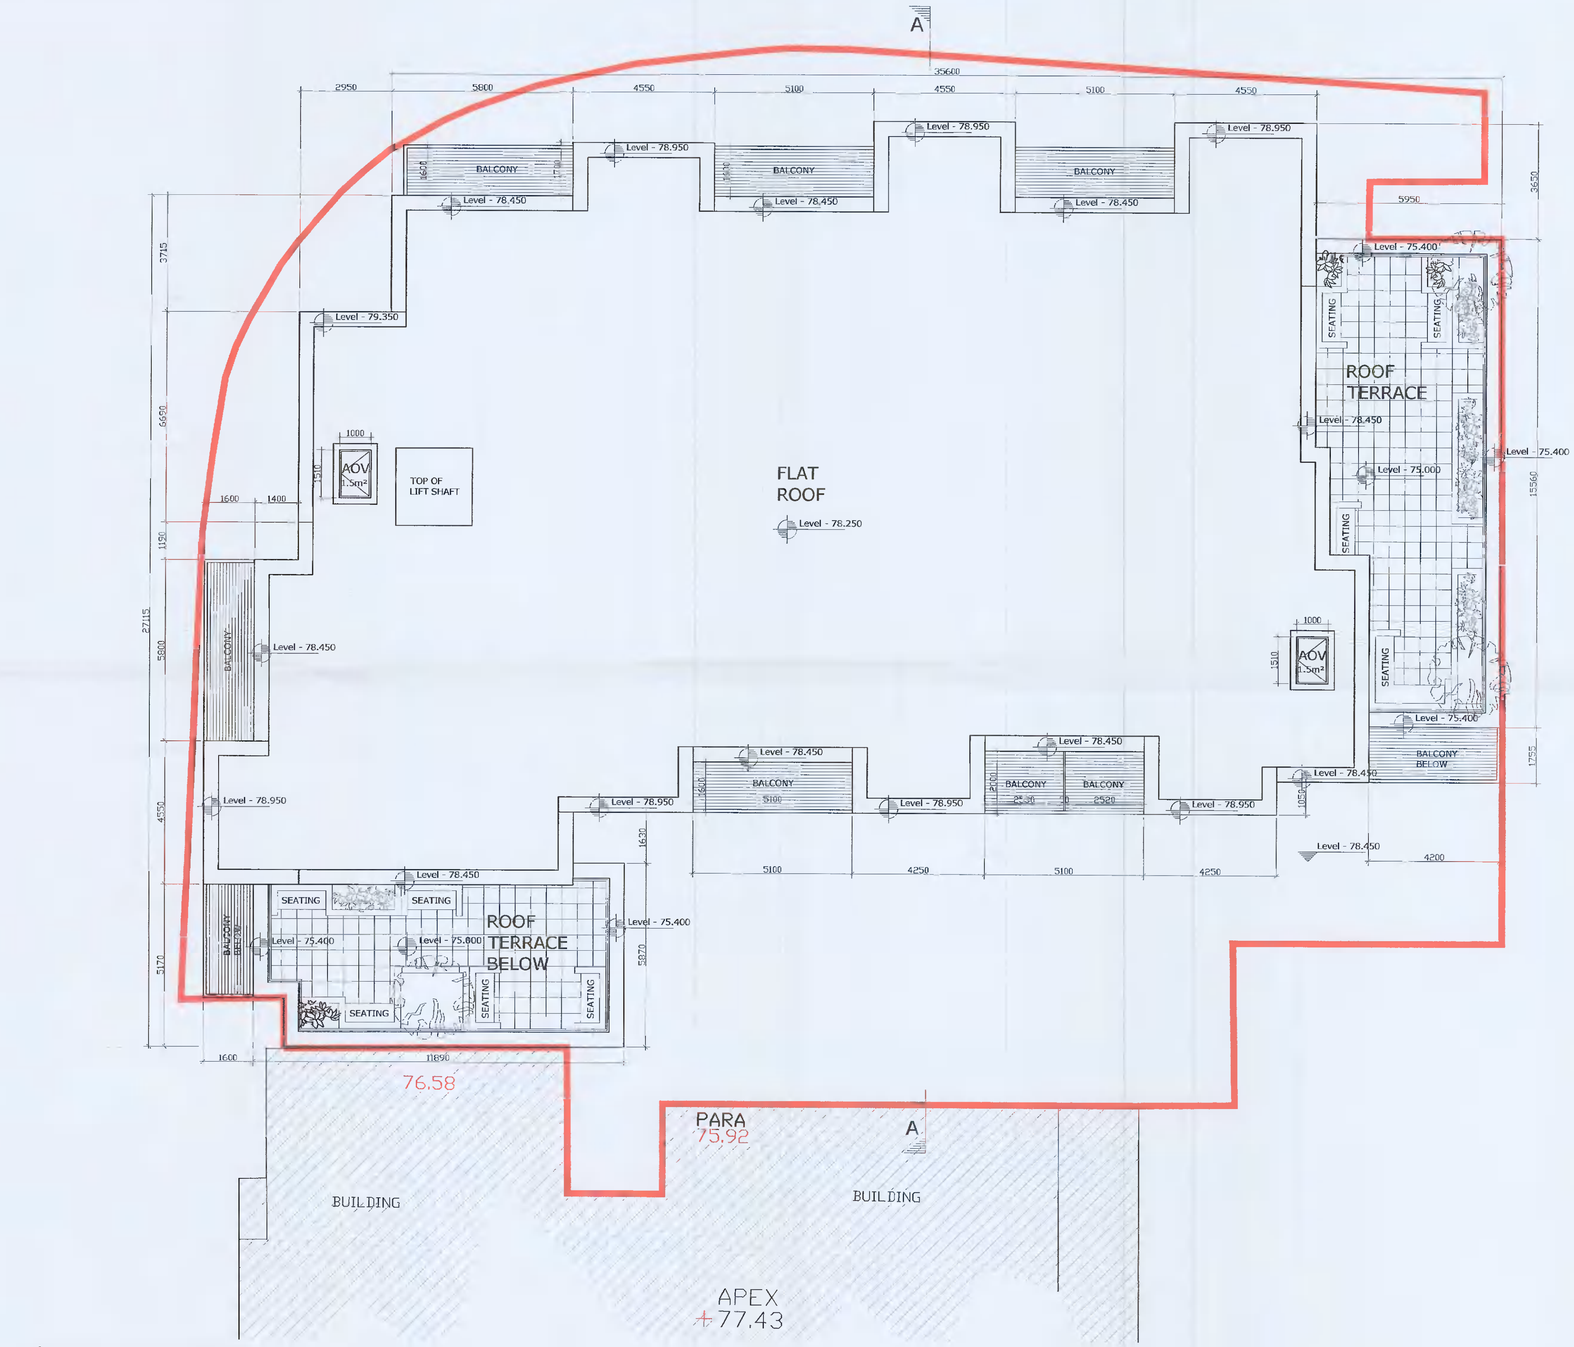

Proposed Roof Plan

Scale 1:100

N

TRUE NORTH POINT
TILTED 1° TO EAST

LEGEND A1

REV DATE DESCRIPTION

John O'Neill & Associates
Architects & Interior Designers Ltd.
1 Irishtown Road Dublin 4. Phone 01 667 8100.
email info@jona.ie www.jona.ie

Note: All dimensions are to be verified on site. Do not scale from drawings. Any discrepancies are to be referred to the architect before proceeding.

PLANNING

Project Title:
The Finches Development

Client:
Old Nangor Road Ltd.

Drawing Title:
Proposed Roof Plan

The Finches Development

Scale:	Date:
A1-1:100 A3-1:200	March 2021 Checked By:

Project No:	Drwg No:	Revision:
9816_03	2205	