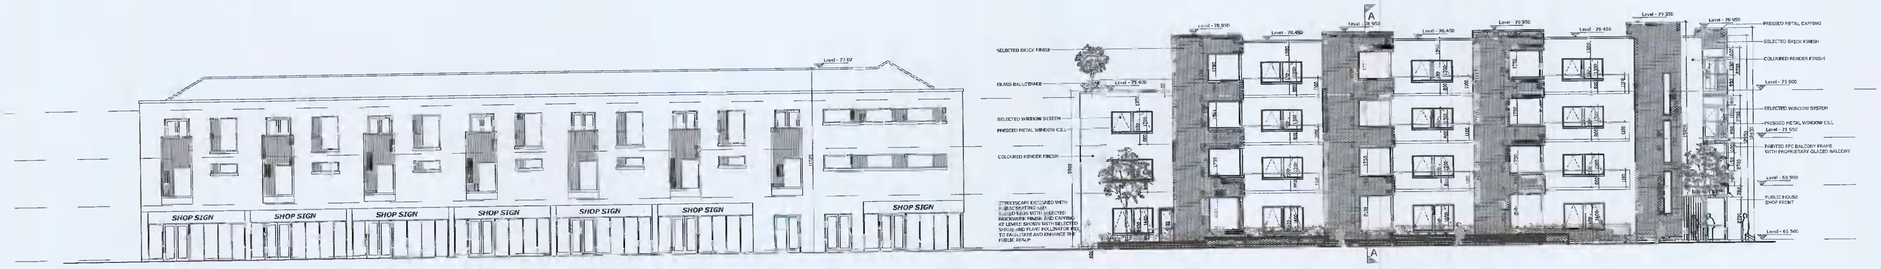

Proposed Contiguous North Facing Elevation

Scale 1:200

Proposed Contiguous West Facing Elevation

Scale 1:200

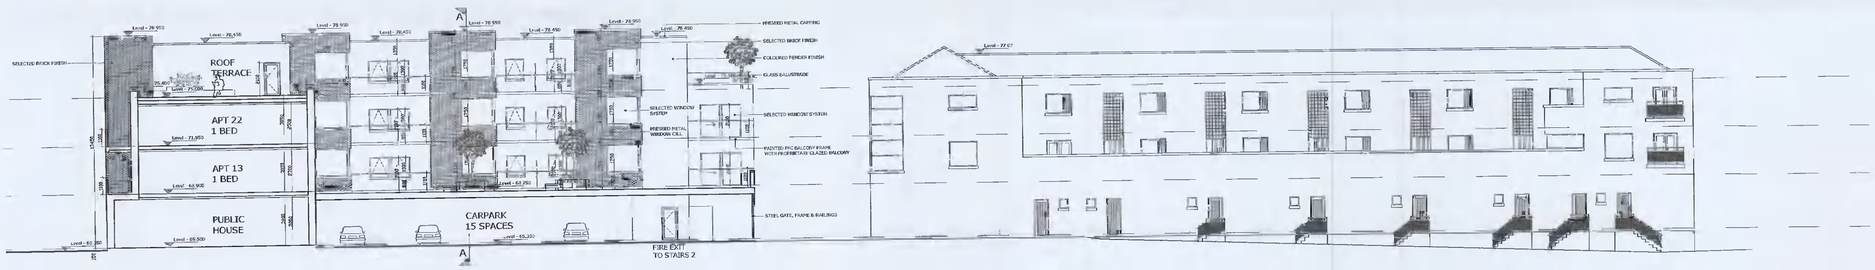

Proposed Contiguous South Facing Elevation

Scale 1:200

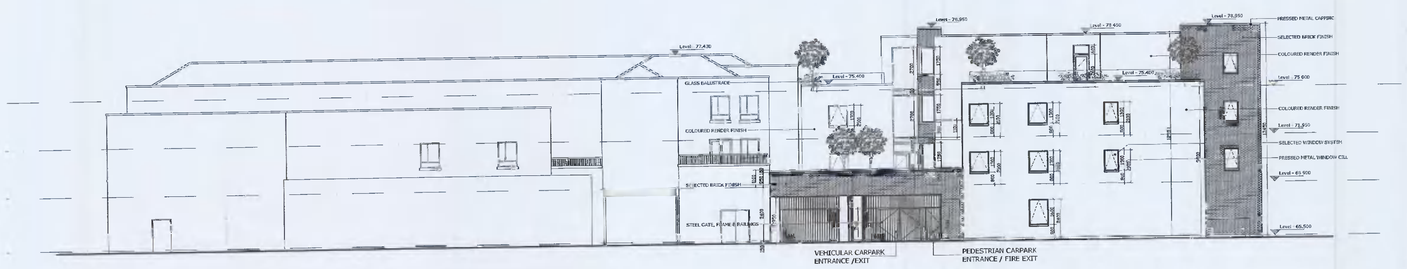

Proposed Contiguous East Facing Elevation

Scale 1:200

The Finches Development

LEGEND | A1

REV	DATE	DESCRIPTION

John O'Neill & Associates
Architects & Interior Designers Ltd.
1 Irishtown Road Dublin 4. Phone 01 667 8100.
email info@jona.ie www.jona.ie

Note: All dimensions are to be verified on site. Do not scale from drawings. Any discrepancies are to be referred to the architect before proceeding.

PLANNING

Project Title: The Finches Development

Client: Old Nangor Road Ltd.

Drawing Title: Proposed Contigious Elevations

Scale:	Date:
A1-1:200 A3-1:400	March 2021
	Checked By:

Project No:	Drwg No:	Revision:
9816_03	2206	