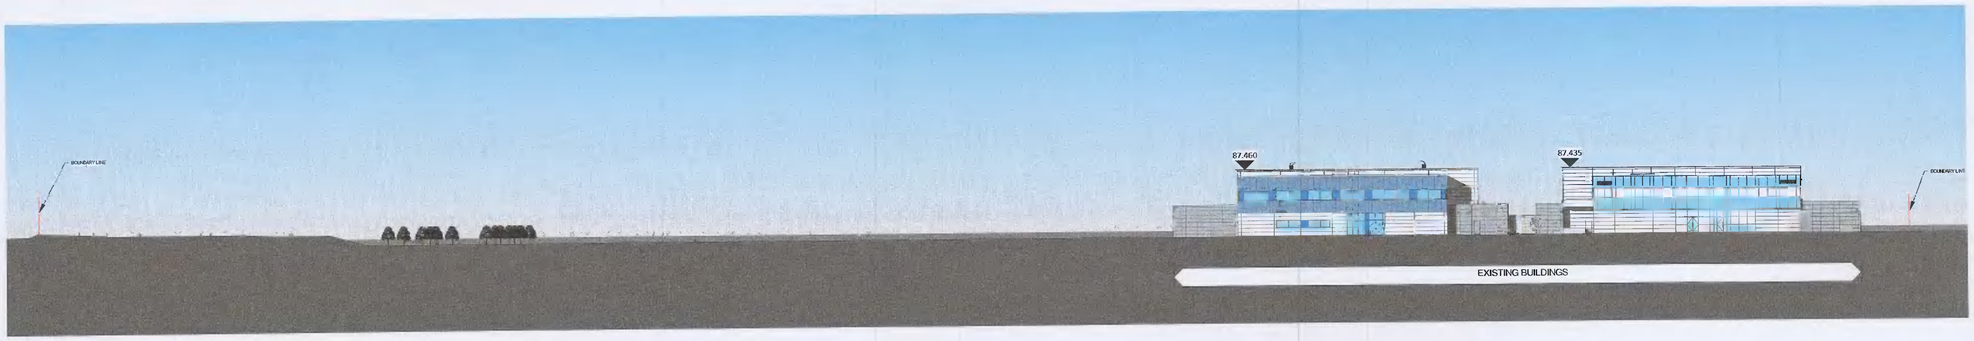

1 04001 **Existing Contiguous East Elevation**
1 : 500

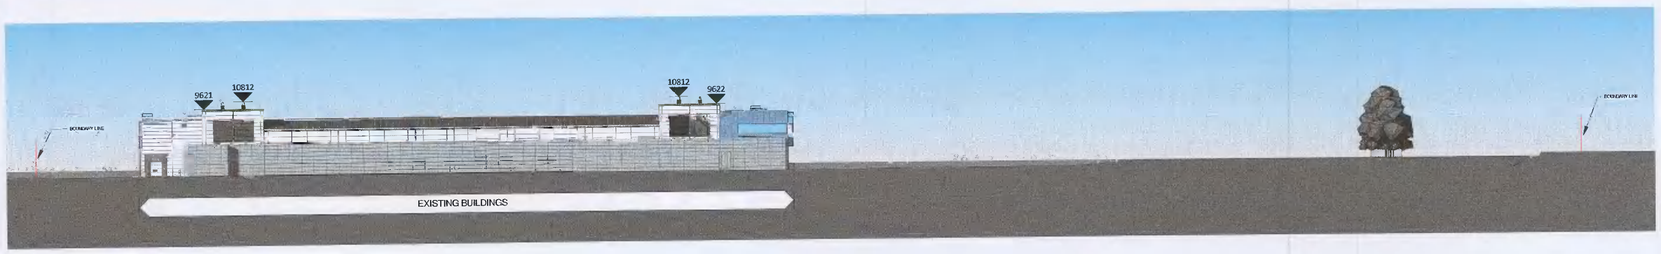

2 04001 **Existing Contiguous South Elevation**
1 : 500

All dimensions to be checked on site. Figured dimensions take preference over scaled dimensions. Any errors or descrepancies to be reported to the Architects. This drawing may not be edited or modified by the recipient.

A1

Copyright and ownership of this drawing is vested in RKD Architects, whose prior written consent is required for its use, reproduction or for publication to any third party. All rights reserved by the law of copyright and by international copyright conventions are reserved to RKD Architects and may be protected by court proceedings for damages and/or injunctions and costs.
RKD Architects' Quality Management Systems are certified to ISO 9001:2015.

Notes

Rev.	Date	Description
A	2021/07/28	Planning Issue

STATUS: PLANNING

PROJECT: INXN DUB15 & DUB 16

PROJECT ADDRESS: Profile Park, Nangor Road, Clondalkin, Dublin 22

DWG TITLE: Contiguous Elevations - Existing

DWG NO.: IE-DUBZZ-ZZZZ-Z7-RKD-DR-A-0400

REV.	STATUS	PROJECT NO.	20245
A		SCALE	As indicated
DATE 28-06-2021		DRN KM	CHK MK

RKD

6 Northumberland Rd
Ballsbridge, Dublin 4
D04 WP65, Ireland

+353 1 668 1555
mail@rkd.ie
rkd.ie