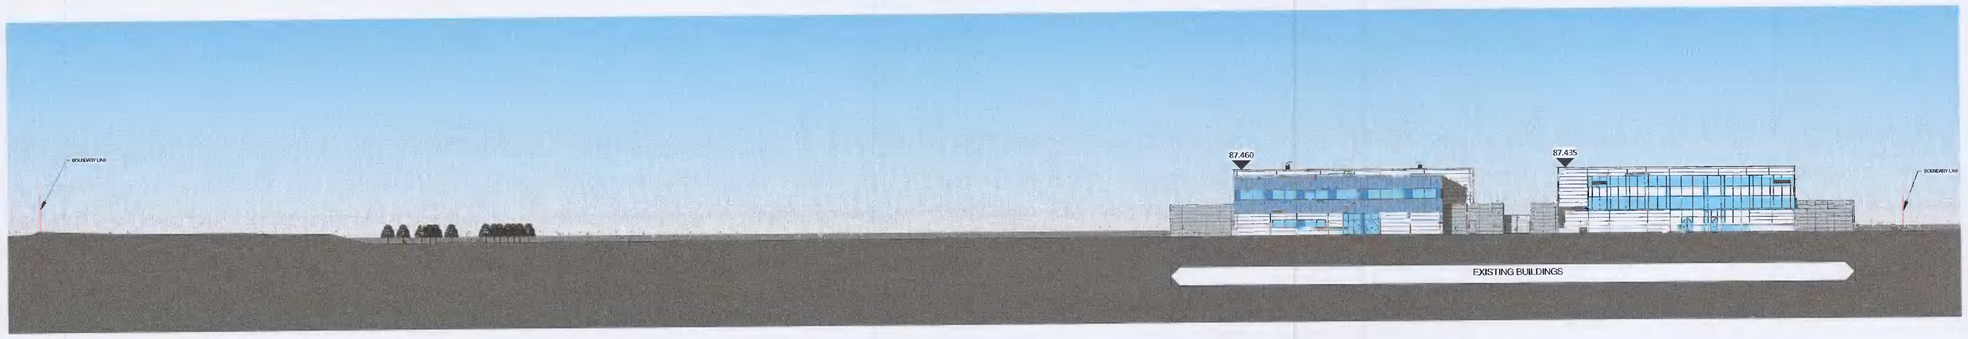

1 04001 Existing Contiguous East Elevation

1 : 500

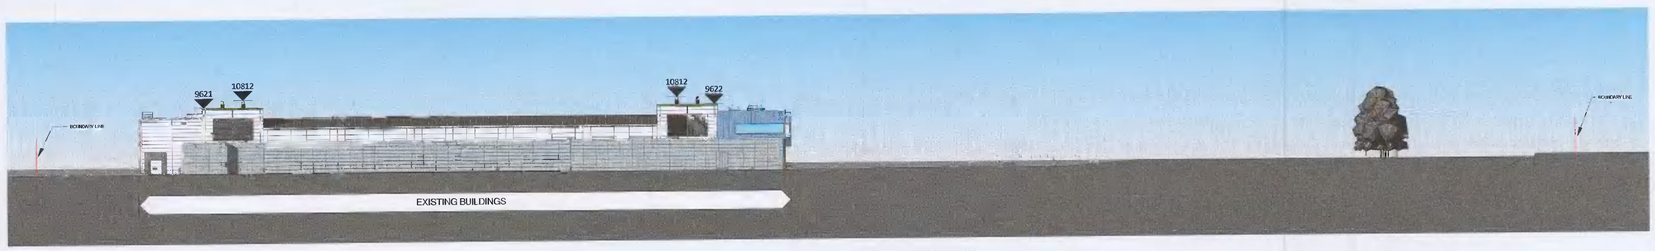

2 04001 Existing Contiguous South Elevation

1 : 500

All dimensions to be checked on site. Figured dimensions have preference over scaled dimensions. Any errors or discrepancies to be reported to the Architects. This drawing may not be edited or modified by the recipient.

A1

Copyright and ownership of this drawing is vested in RKD Architects, whose prior written consent is required for its use, reproduction or for publication to any third party. All rights reserved by the law of copyright and by international copyright conventions are reserved to RKD Architects and may be protected by court proceedings for damages and/or injunctions and costs.
RKD Architects' Quality Management Systems are certified to ISO 9001:2015.

Notes:

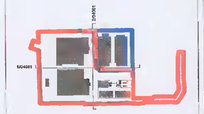

Rev.	Date	Description
A	2021/07/26	Planning Issue

STATUS	PLANNING
PROJECT	INXN DUB15 & DUB 16
PROJECT ADDRESS	Profile Park, Nangor Road, Clondalkin, Dublin 22
DWG TITLE	Contiguous Elevations - Existing
DWG NO.	IE-DUBZZ-ZZZZ-ZZ-RKD-DR-A-04001
REV. A / STATUS	PROJECT NO 20245
	SCALE As indicated
DATE 28-06-2021	DRN KM / CHK MK

RKD
58 Northumberland Rd
Ballsbridge, Dublin 4
D04 W9R8, Ireland
+353 1 668 1655
mail@rkd.ie
rkd.ie