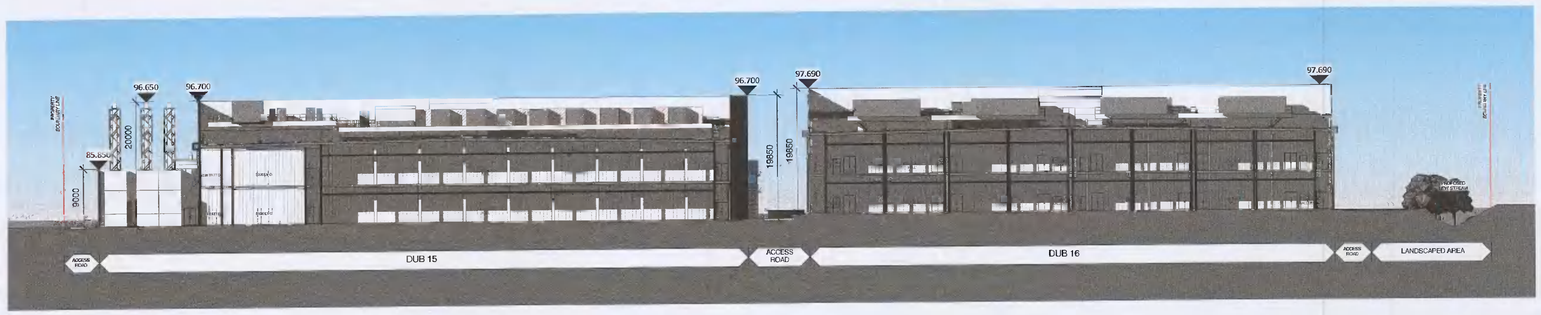

1 05001 **Proposed Site Section A-A 01**
1 : 500

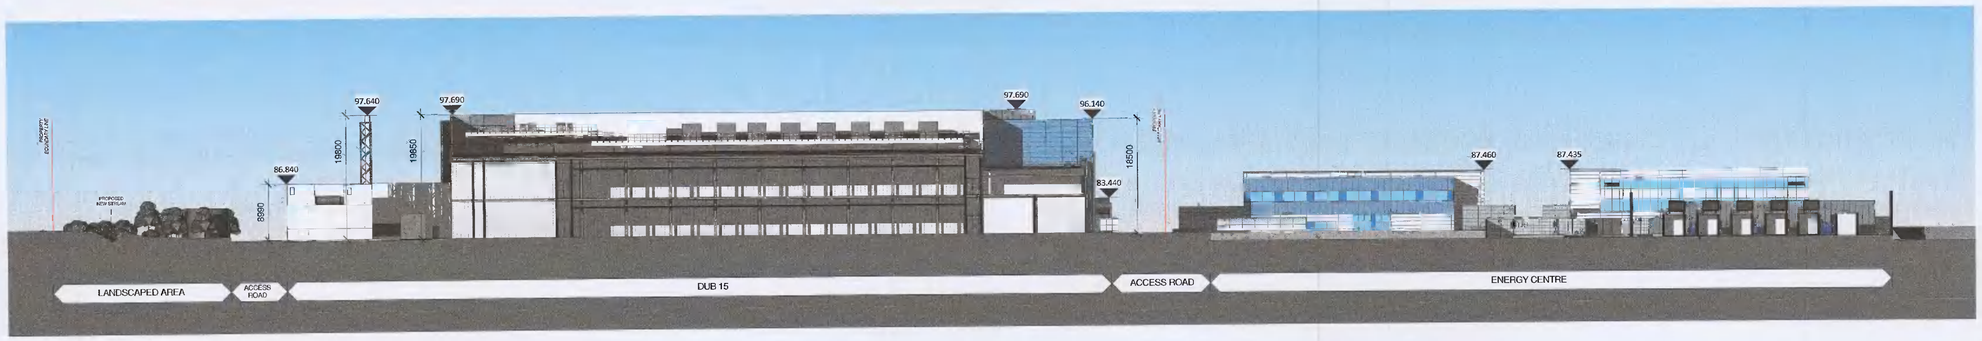

2 05001 **Proposed Site section B-B 02**
1 : 500

All dimensions to be checked on site. Figured dimensions take preference over scaled dimensions. Any errors or discrepancies to be reported to the Architect®. This drawing may not be edited or modified by the recipient

A1

Copyright and ownership of this drawing is vested in RKD Architects, whose prior written consent is required for its use, reproduction or for publication to any third party. All rights reserved by the Law of copyright and by International copyright conventions are reserved to RKD Architects and may be protected by court proceedings for damages and/or injunctions and costs.
RKD Architects' Quality Management Systems are certified to ISO 9001 2015.

Notes:

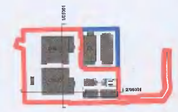

Rev.	Date	Description
A	2021/07/26	Planning Issue

STATUS: PLANNING
PROJECT: INXN DUB15 & DUB 16
PROJECT ADDRESS: Profile Park, Nangor Road, Clondalkin, Dublin 22
DWG TITLE: Site Sections - Proposed
DWG NO.: IE-DUBZZ-ZZZZ-ZZ-RKD-SE-A-05001
REV: A | STATUS: | PROJECT NO.: 20245 | SCALE: As indicated
DATE: 28-06-2021 | DRN: KM | CHK: MK

RKD
59 Northumberland Rd
Ballsbridge, Dublin 4
D04 WP80, Ireland
+353 1 668 1055
mail@rkd.ie
rkd.ie