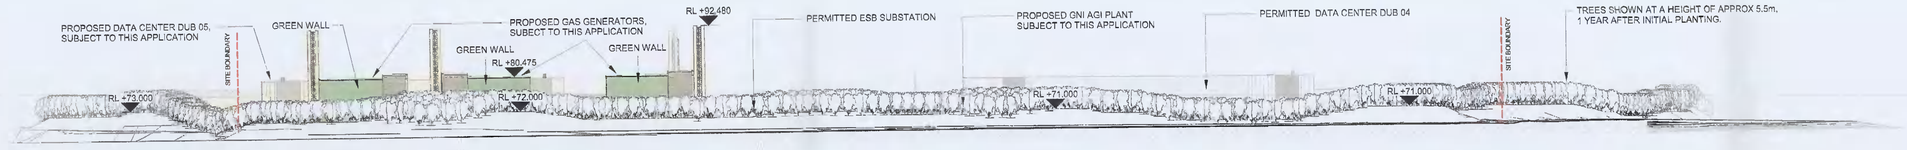

1 CONTIGUOUS ELEVATION 1 SOUTH
SCALE: 1 : 750

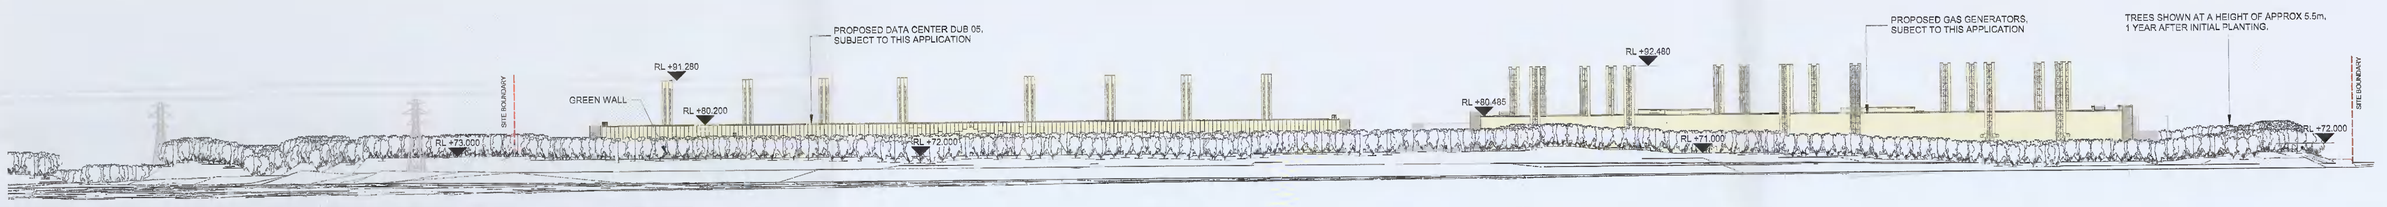

2 CONTIGUOUS ELEVATION 2 WEST
SCALE: 1 : 750

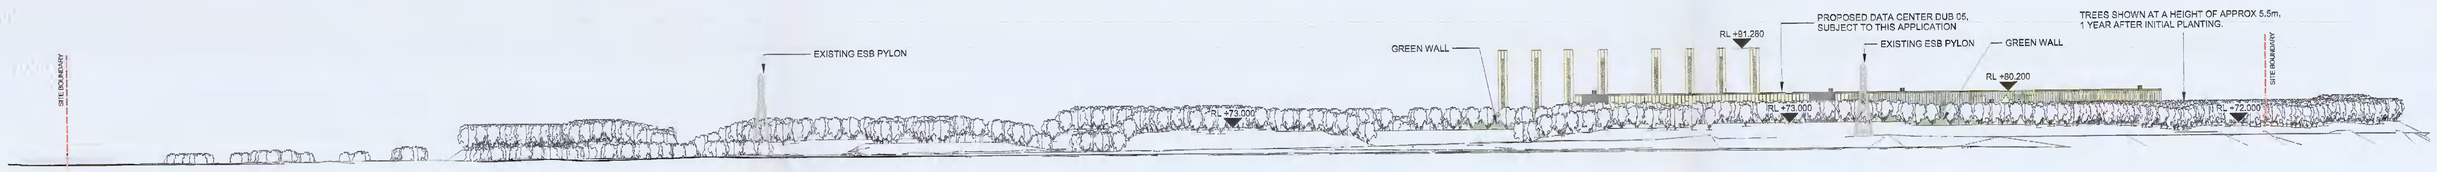

3 CONTIGUOUS ELEVATION 3 NORTH
SCALE: 1 : 750

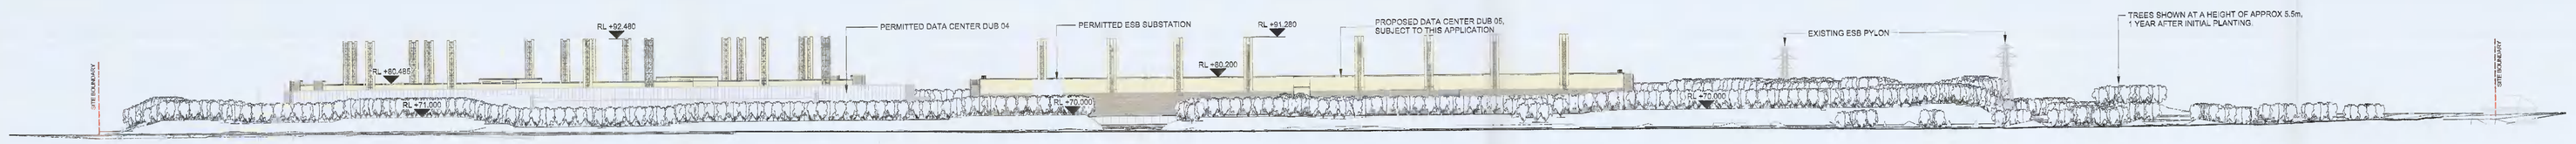

4 CONTIGUOUS ELEVATION 4 EAST
SCALE: 1 : 750

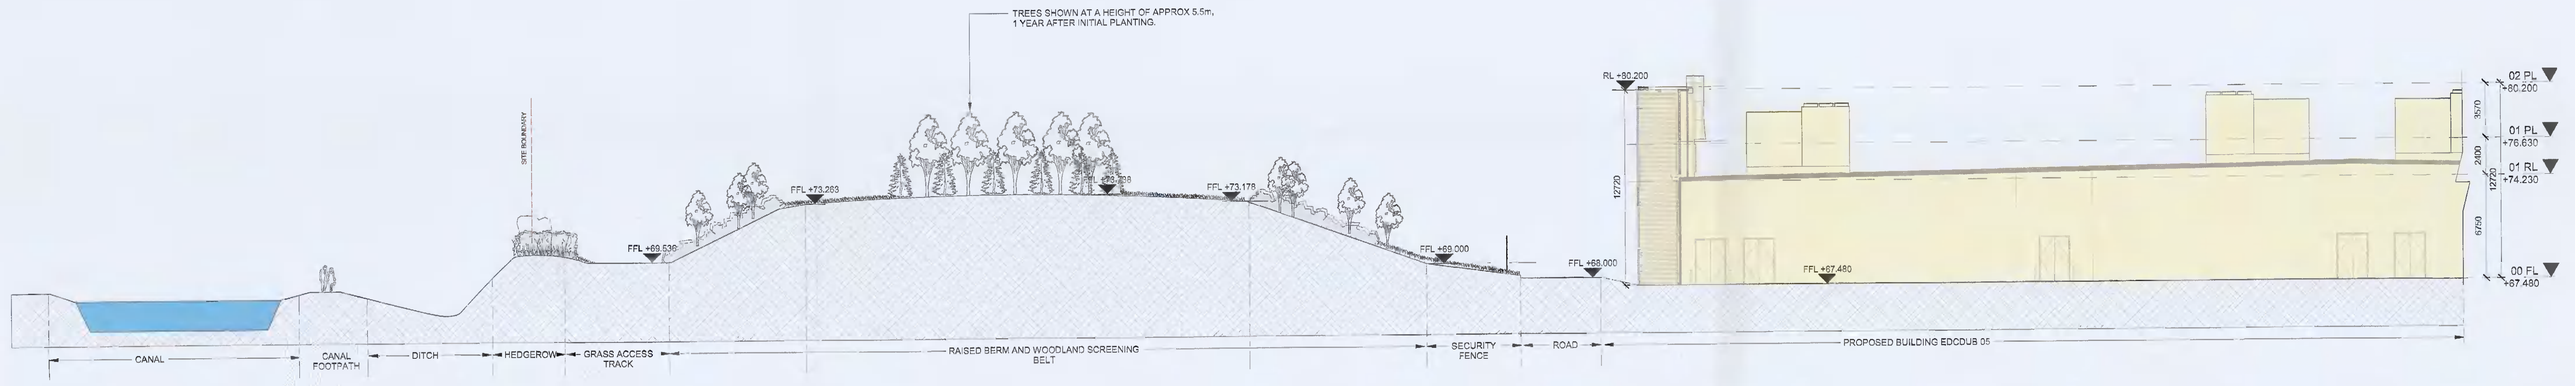

5 CONTIGUOUS SECTION 5
SCALE: 1 : 200

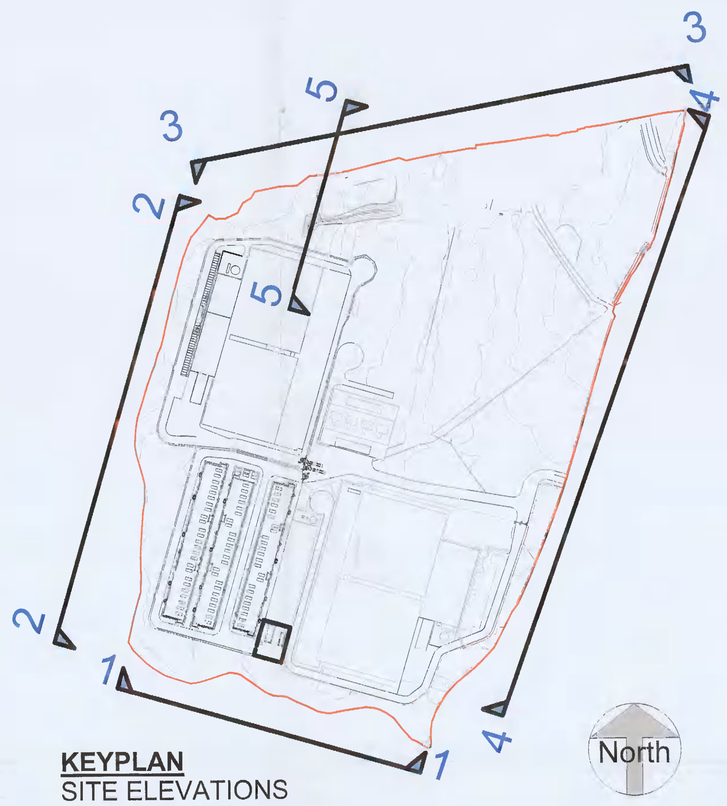

KEYPLAN
SITE ELEVATIONS

ALL DIMENSIONS TO BE CHECKED ON SITE.
NO DIMENSIONS TO BE SCALED FROM THIS DRAWING
DRAWING IS TO BE READ IN CONJUNCTION WITH RELEVANT CONSULTANTS DRAWINGS

edgeconnex®

BCEI
BURNS COMPUTER ENVIRONMENTS, INC.
10400 Rodgers Road, Houston, Texas 77070
Phone: 281-374-8644
Fax: 281-374-8992

Henry J Lyons
Architecture + Interiors
henrylyons.com
+353 1 888 3333
info@henrylyons.com
51-54 Pearse Street
Dublin D02 KA66

ethos ENGINEERING
Apex Business Centre, Blackthorn Rd, Sandyford Industrial Estate, Sandyford, Co. Dublin
Phone: (01) 293 2220

PINNACLE
CONSULTING ENGINEERS
WOOLVERSTONE HOUSE, 61 BERNERS STREET, LONDON, W1T 3NJ
Tel: 0207 0433410

REV	DATE	DESCRIPTION	CKH	DRN

STATUS CODE DESCRIPTION
ISSUED FOR PLANNING APPROVAL

CLIENT
EdgeConneX Inc.

PROJECT
EDCDUB05

DRAWING
PROPOSED CONTIGUOUS ELEVATIONS

PROJECT NUMBER	DATE
950001	17/02/2021
SCALE@ A0	DRAWN/CHECKED
As indicated	Author/ Checker

STATUS CODE:	DRAWING NUMBER	REVISION
A1	P4.03	

Henry J Lyons
Architecture + Interiors
henrylyons.com
+353 1 888 3333
info@henrylyons.com
51-54 Pearse Street
Dublin D02 KA66