


## 6 CONTIGUOUS SECTION 6
SCALE: 1 : 200

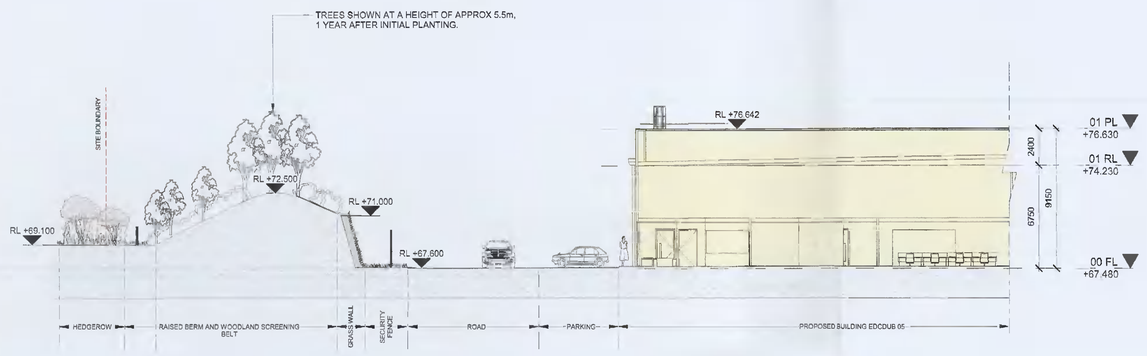


## 7 CONTIGUOUS SECTION 7
SCALE: 1 : 200




## 8 CONTIGUOUS SECTION 8
SCALE: 1 : 200

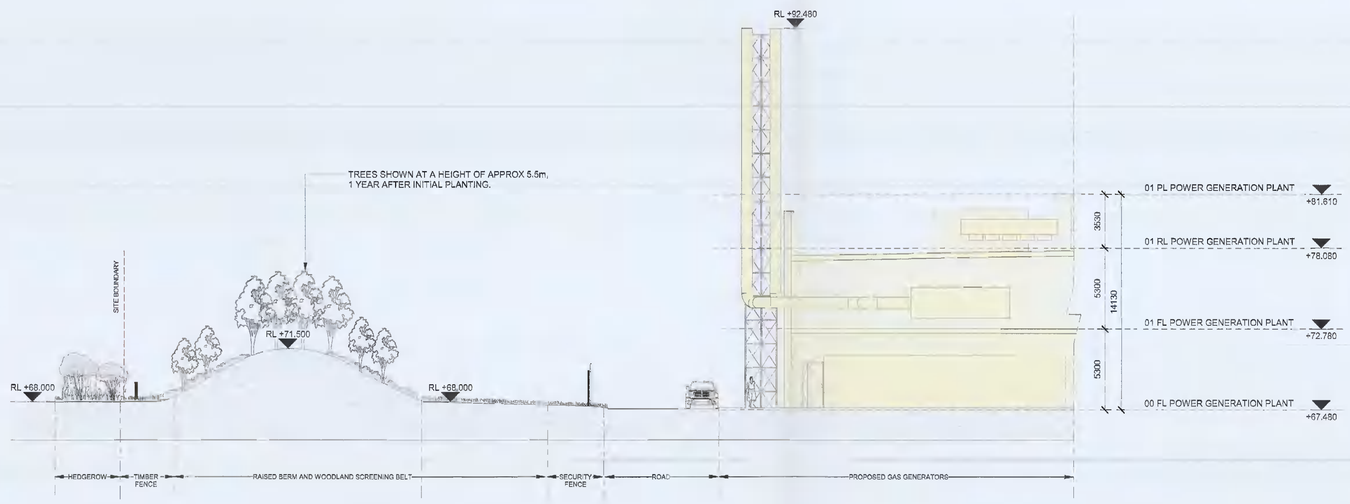


**KEYPLAN**
SITE ELEVATIONS

ALL DIMENSIONS TO BE CHECKED ON SITE
NO DIMENSIONS TO BE SCALED FROM THIS DRAWING
DRAWING IS TO BE READ IN CONJUNCTION WITH RELEVANT CONSULTANTS DRAWINGS

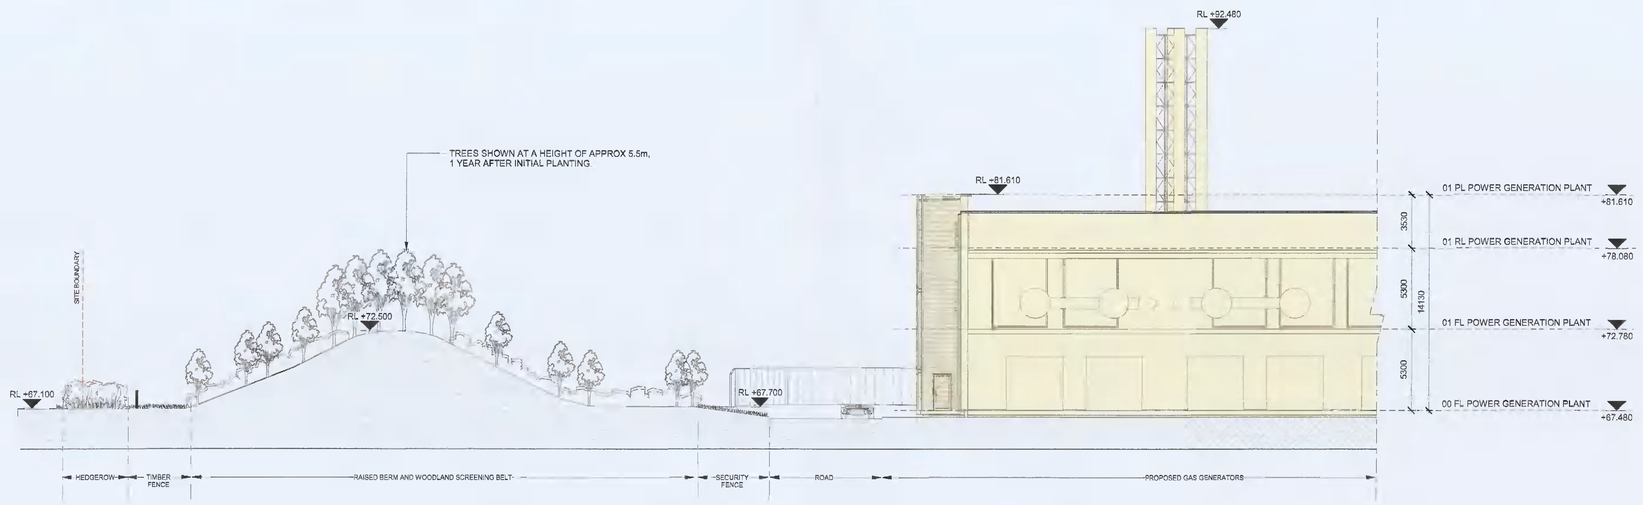edgeconnex®

BCEI
BURR COMPUTER ENVIRONMENTS INC
10400 Rodgers Road
Houston, Texas 77070
Phone: 281-374-8644
Fax: 281-374-8992

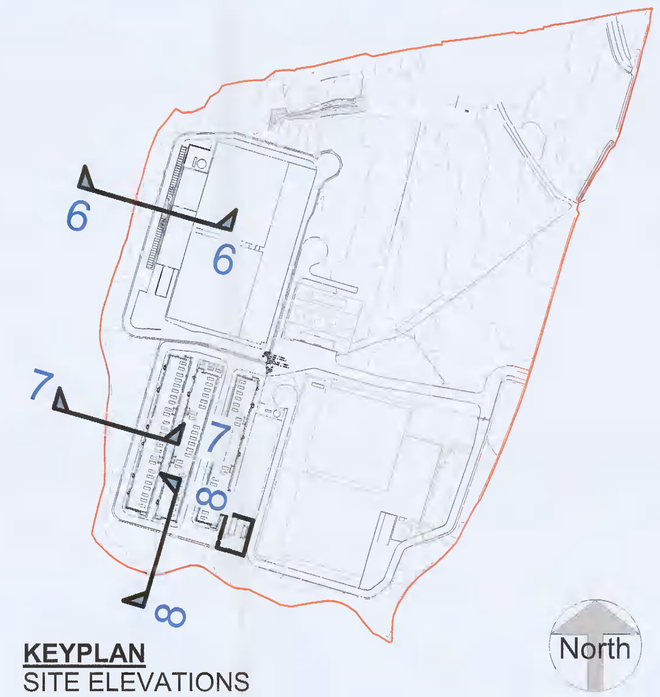Henry J Lyons
Architecture + Interiors
henrylyons.com
+353 1 888 3333
info@henrylyons.com
51-54 Pearse Street
Dublin D02 KA66

ethos ENGINEERING
Apex Business Centre,
Blackthorn Rd, Sandyford
Industrial Estate,
Sandyford, Co. Dublin
Phone: (01) 293 2220

PINNACLE
CONSULTING ENGINEERS
WOOLVERSTONE HOUSE, 61 BERNERS STREET
LONDON, W1T 3NJ
Tel: 0207 0433410

| REV | DATE | DESCRIPTION | CKH | DRN |
|---|---|---|---|---|

STATUS CODE DESCRIPTION
**ISSUED FOR PLANNING APPROVAL**

CLIENT
**EdgeConneX Inc.**

PROJECT
**EDCDUB05**

DRAWING
**PROPOSED CONTIGUOUS ELEVATIONS**

| PROJECT NUMBER | DATE |
|---|---|
| 960801 | 07/07/21 |
| SCALE@ A0: | DRAWN/CHECKED: |
| As indicated | Author Checker |

| STATUS CODE: | DRAWING NUMBER | REVISION |
|---|---|---|
| A1 | P4.04 | |

Henry J Lyons
Architecture + Interiors
henrylyons.com
+353 1 888 3333
info@henrylyons.com
51-54 Pearse Street
Dublin D02 KA66